DISCLAIMER

THIS MAP WAS PREPARED FOR LOCAL PROPERTY ASSESSMENT PURPOSES ONLY. THE PARCELS SHOWN HEREON MAY NOT COMPLY WITH STATE AND LOCAL SUBDIVISION ORDINANCES. NO LIABILITY IS ASSUMED FOR THE USE OF THE INFORMATION HEREON.

REVISED: 06/18/2013
REASON: 2001-0029354
CAD TECH: CMB

POR. NE¼ OF SW¼ OF SEC. 8, T.17S., R.29E., M.D.B.&M.

TAX CODE AREA 146-009

069-42

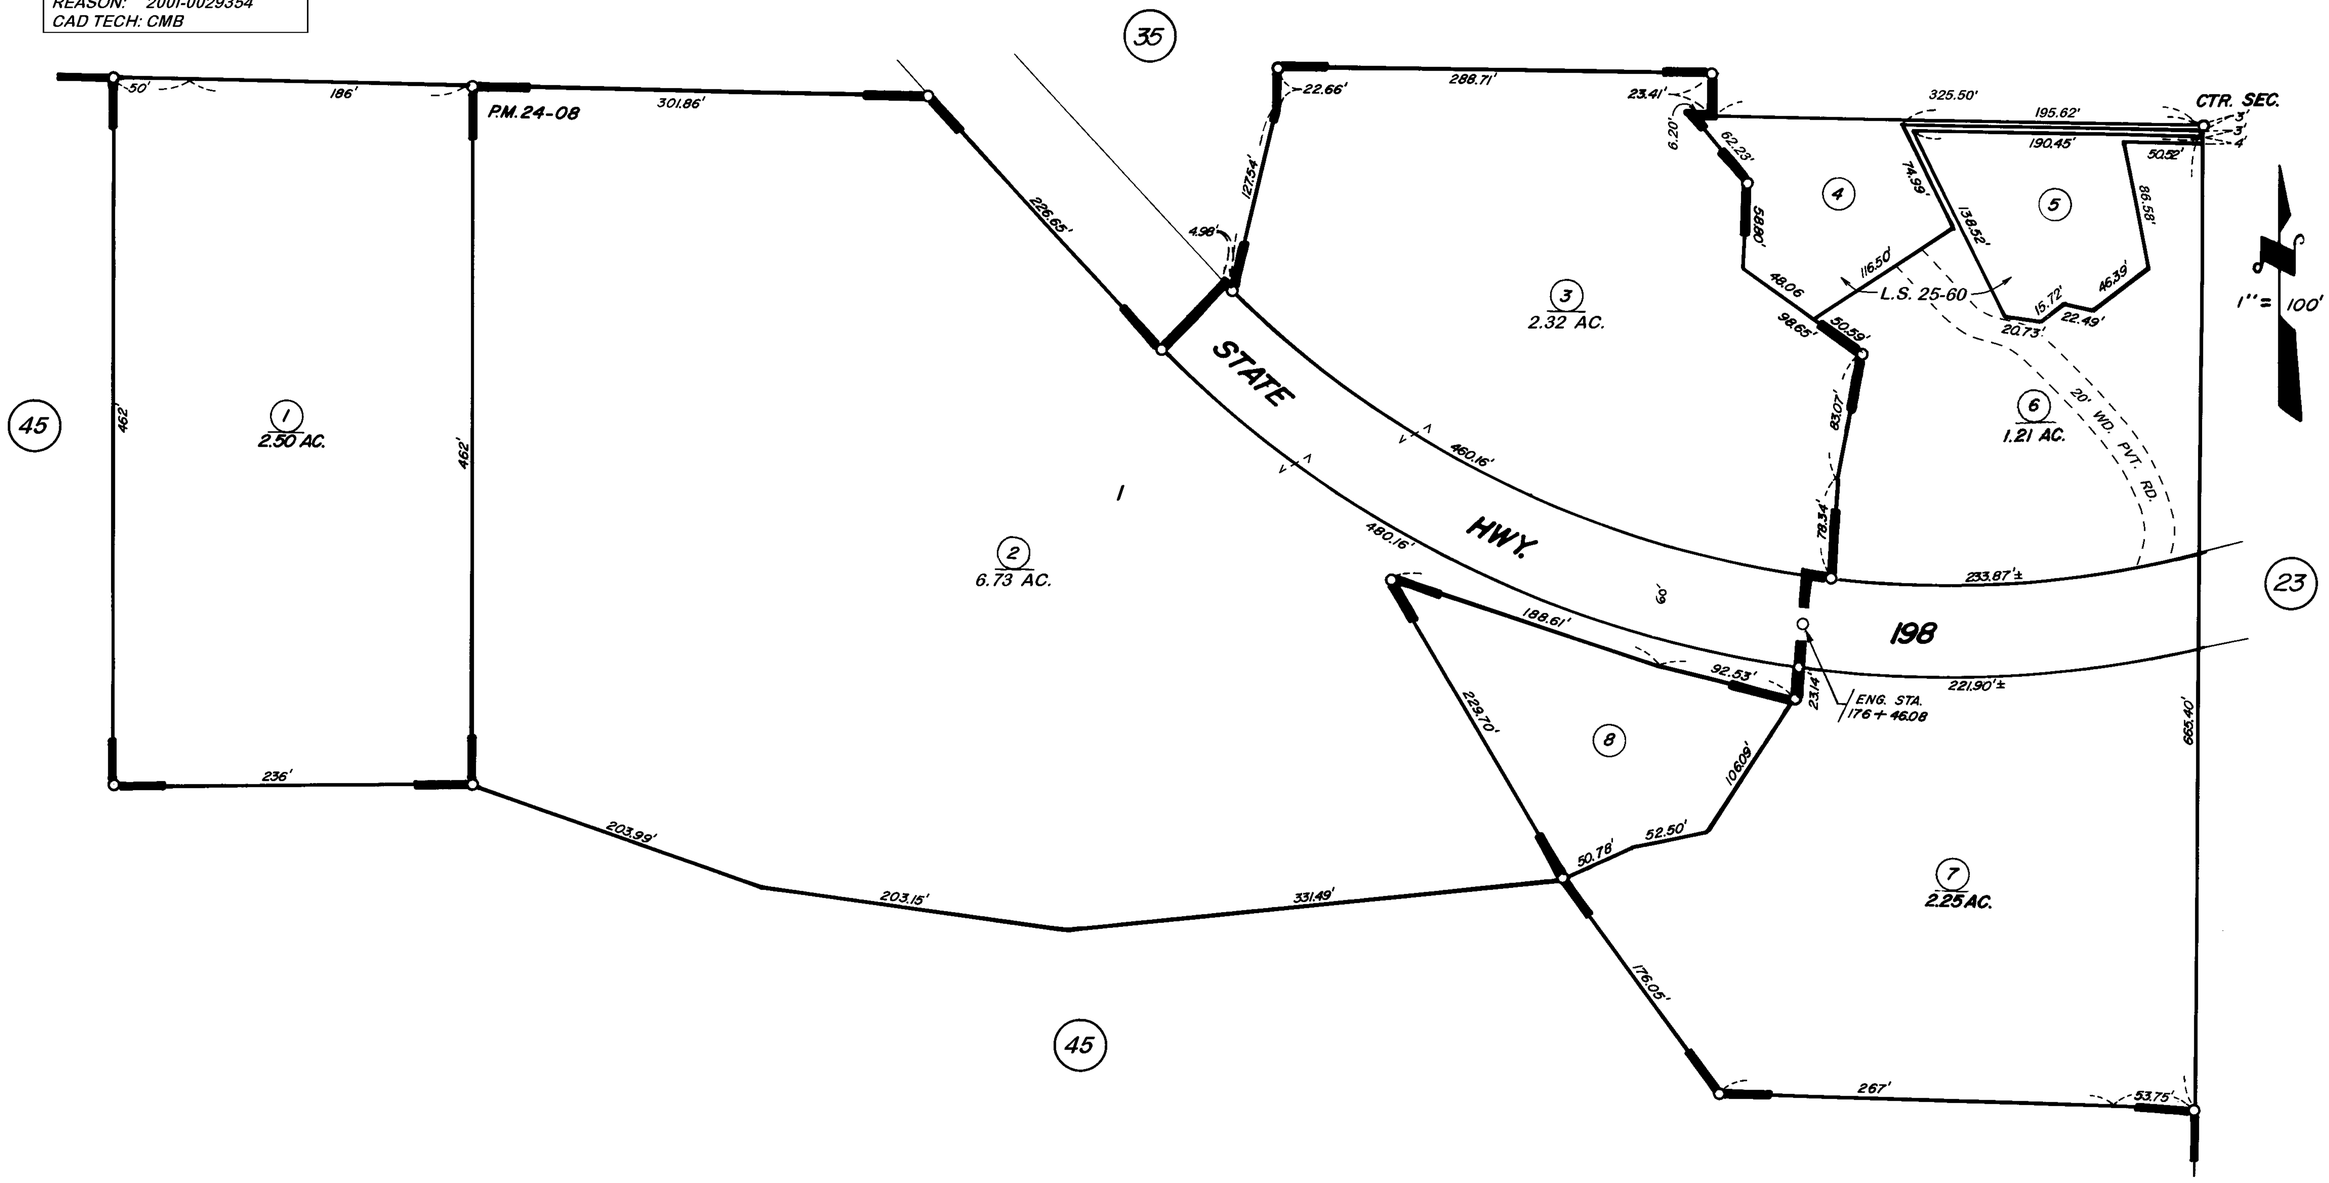

POR. PARCEL MAP NO. 2307, P.M. 24-08
RECORD OF SURVEY, L.S. 25-60

VICINITY OF THREE RIVERS

ASSESSOR'S MAPS BK. 069, PG. 42
COUNTY OF TULARE, CALIF.

NOTE: Assessor's Parcel Numbers Shown in Circles
Assessor's Block Numbers Shown in Elipses