DISCLAIMER

THIS MAP WAS PREPARED FOR LOCAL PROPERTY ASSESSMENT PURPOSES ONLY AND THE PARCELS SHOWN HEREON MAY NOT COMPLY WITH STATE AND LOCAL SUBDIVISION ORDINANCES, AND NO LIABILITY IS ASSUMED FOR THE USE OF THE INFORMATION SHOWN HEREON. R & T CODE SEC. 327, 408.3, ETC.

POR. S1/2 SEC.31, T.17S., R.29E., M.D.B.&M.

Tax Area Codes 069–44
146–002

1" = 400'

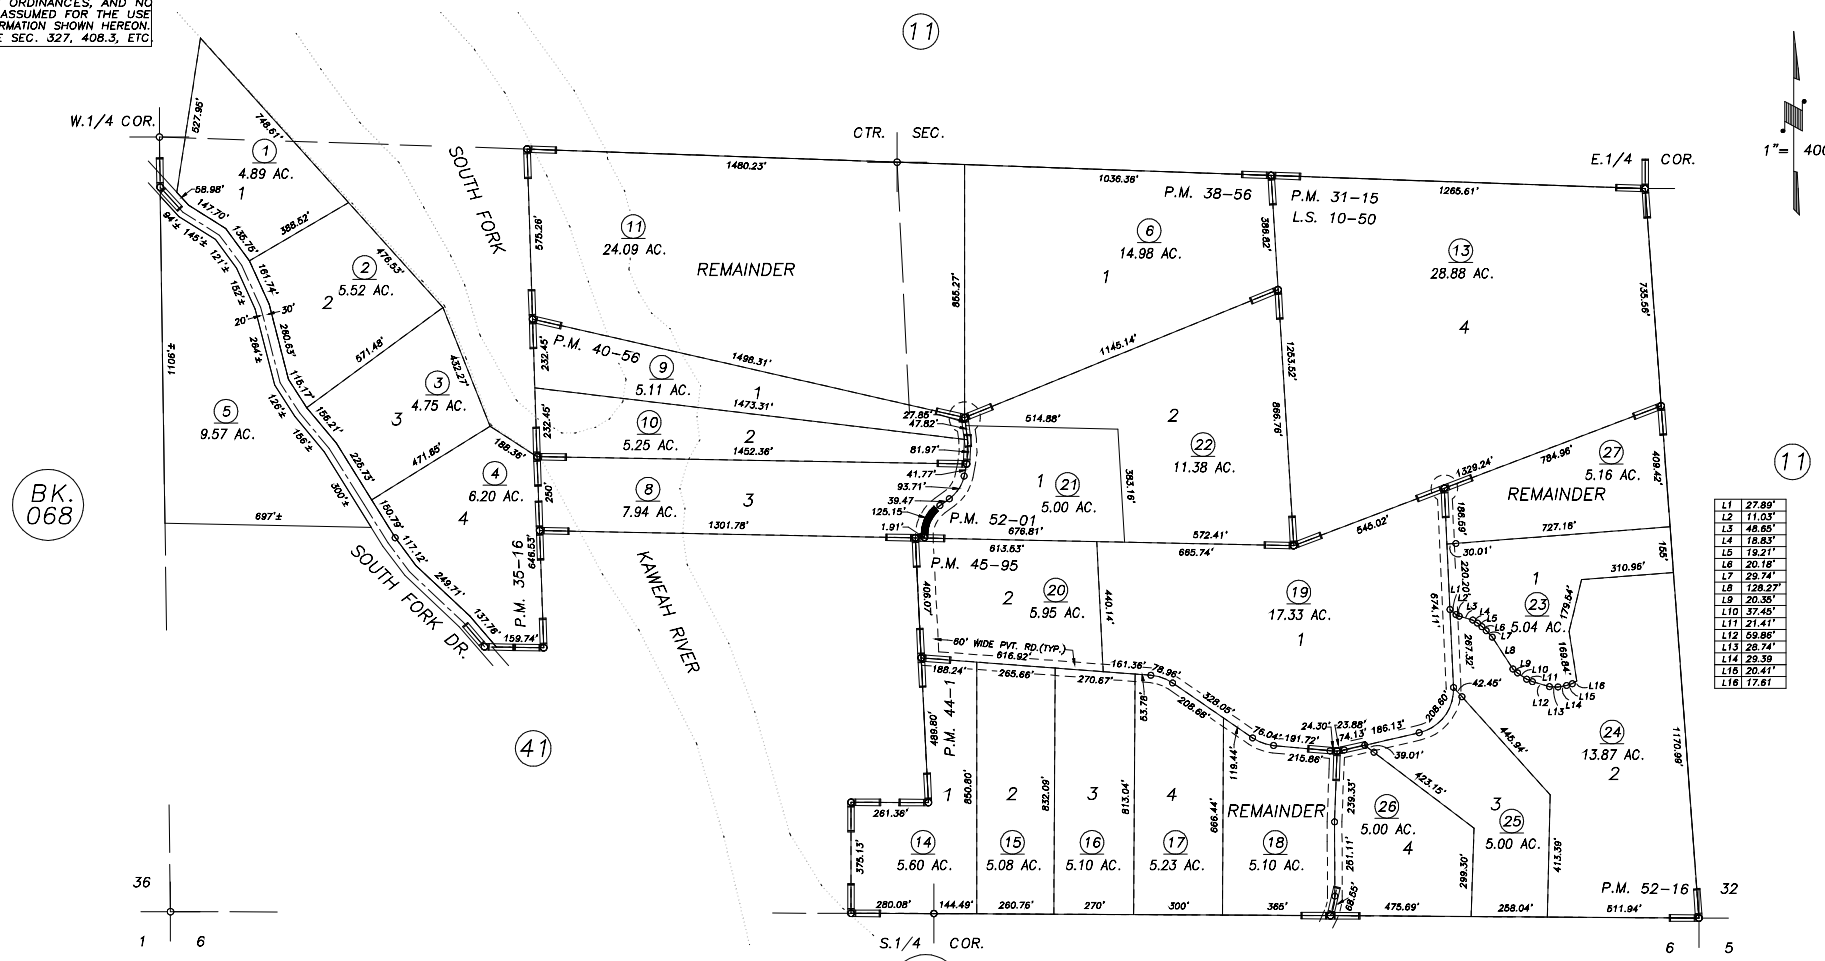

L1	27.89'
L2	11.03'
L3	48.65'
L4	18.83'
L5	19.21'
L6	20.18'
L7	29.74'
L8	128.27'
L9	20.35'
L10	37.45'
L11	21.41'
L12	59.86'
L13	28.74'
L14	29.39
L15	20.41'
L16	17.61

POR. RECORD OF SURVEY, L.S. 10–50
PARCEL MAP 3014, P.M. 31–15
POR. PARCEL MAP 3414, P.M. 35–16
PARCEL MAP 3753, P.M. 38–56
PARCEL MAP 3952, P.M. 40–56
PARCEL MAP 4297, P.M. 44–1
PARCEL MAP 4490, P.M. 45–95
PARCEL MAP 5094, P.M. 52–01
PARCEL MAP 5109, P.M. 52–16

VICINITY OF THREE RIVERS
ASSESSOR'S MAPS BK.069 , PG.44
COUNTY OF TULARE, CALIFORNIA, U.S.A.

NOTE: Assessor's Parcel Numbers Shown in Circles (1)
Assessor's Block Numbers Shown in Elipses (123)

REVISION	DATE	TECH
2014–0054862	01/12/2015	NFL