DISCLAIMER

THIS MAP WAS PREPARED FOR LOCAL PROPERTY ASSESSMENT PURPOSES ONLY AND THE PARCELS SHOWN HEREON MAY NOT COMPLY WITH STATE AND LOCAL SUBDIVISION ORDINANCES, AND NO LIABILITY IS ASSUMED FOR THE USE OF THE INFORMATION SHOWN HEREON. R & T CODE SEC. 327, 408.3, ETC.

S1/2 SEC.30, T.18S., R.24E. M.D.B.&M.

Tax Area Codes 073–10
006–015
153–059
153–062

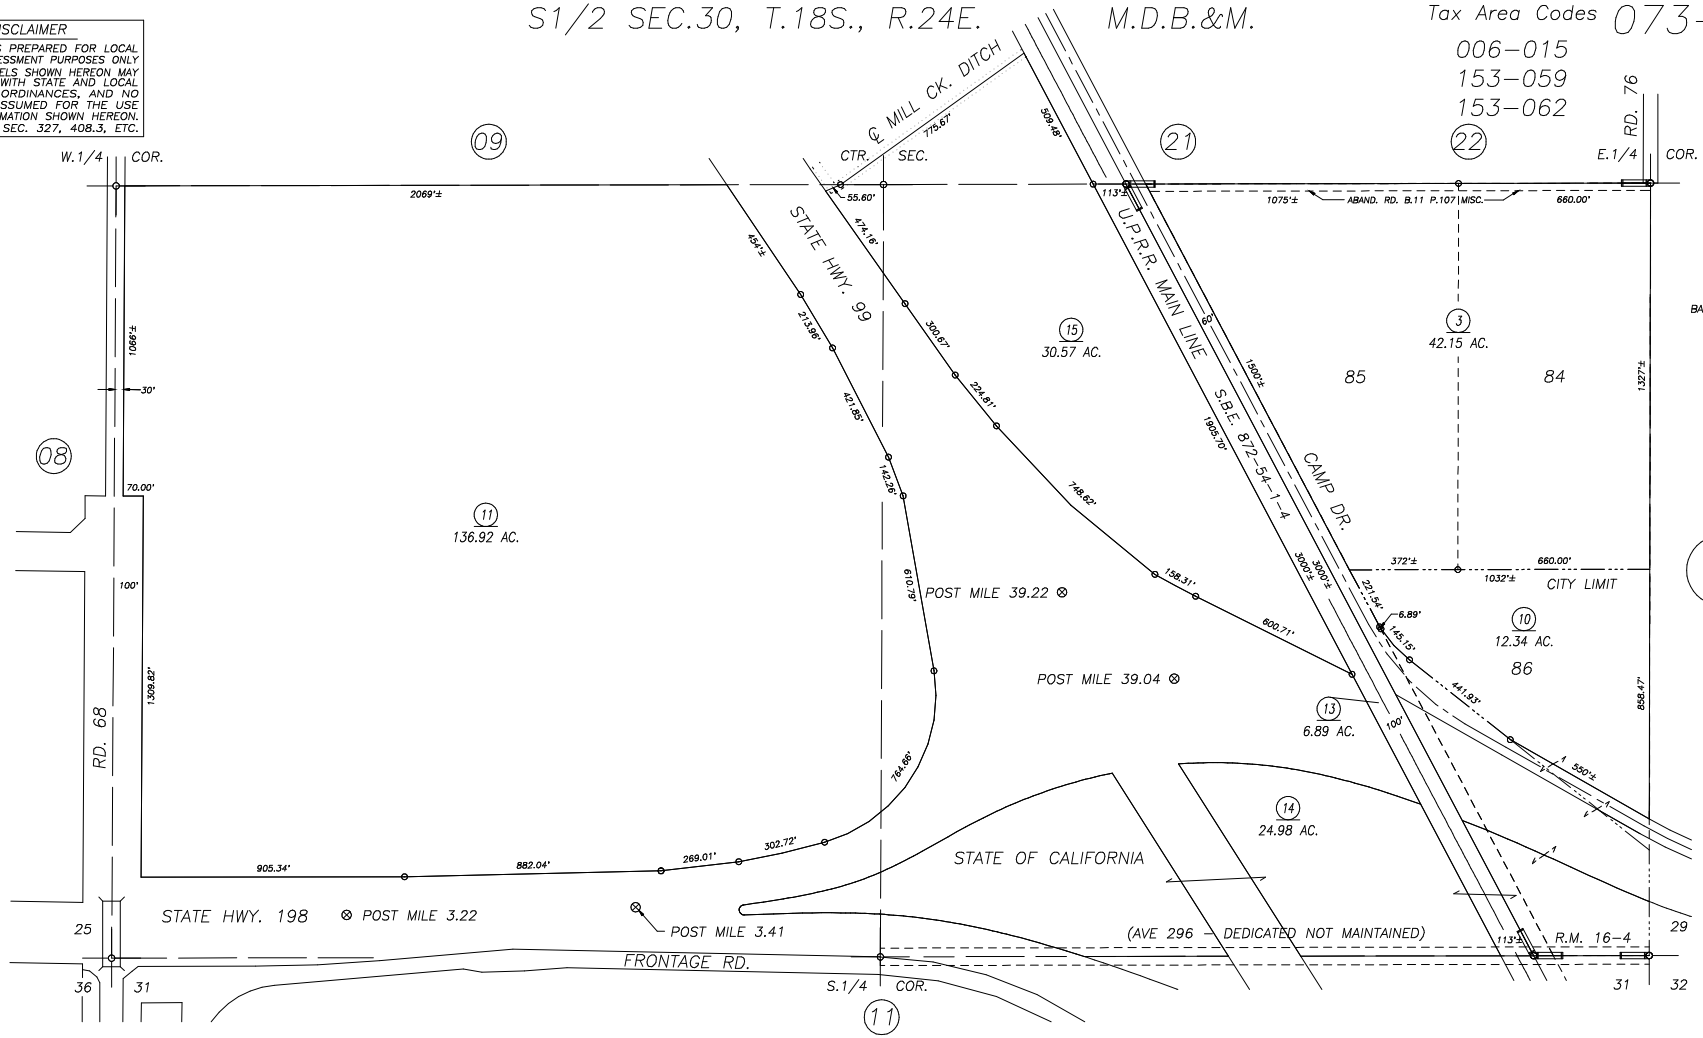

POR. THE KELSEY TRACT – SUBDIVISION NO. 1, R.M. 16–4
RECORD OF SURVEY, L.S. 20–17 (SEC 30 & ETC)
RECORD OF SURVEY, L.S. 26–17 (SEC 30 & ETC)

VICINITY OF VISALIA
ASSESSOR'S MAPS BK. 073 , PG. 10
COUNTY OF TULARE, CALIFORNIA, U.S.A.

NOTE: Assessor's Parcel Numbers Shown in Circles (1)
Assessor's Block Numbers Shown in Elipses (123)

REVISION	DATE	TECH
2014–0023976	09/16/2014	ARP