DISCLAIMER

THIS MAP WAS PREPARED FOR LOCAL PROPERTY ASSESSMENT PURPOSES ONLY AND THE PARCELS SHOWN HEREON MAY NOT COMPLY WITH STATE AND LOCAL SUBDIVISION ORDINANCES, AND NO LIABILITY IS ASSUMED FOR THE USE OF THE INFORMATION SHOWN HEREON.

S1/2 SEC.26, T.18S., R.23E., M.D.B.&M.

Tax Area Code 073-13
153-065

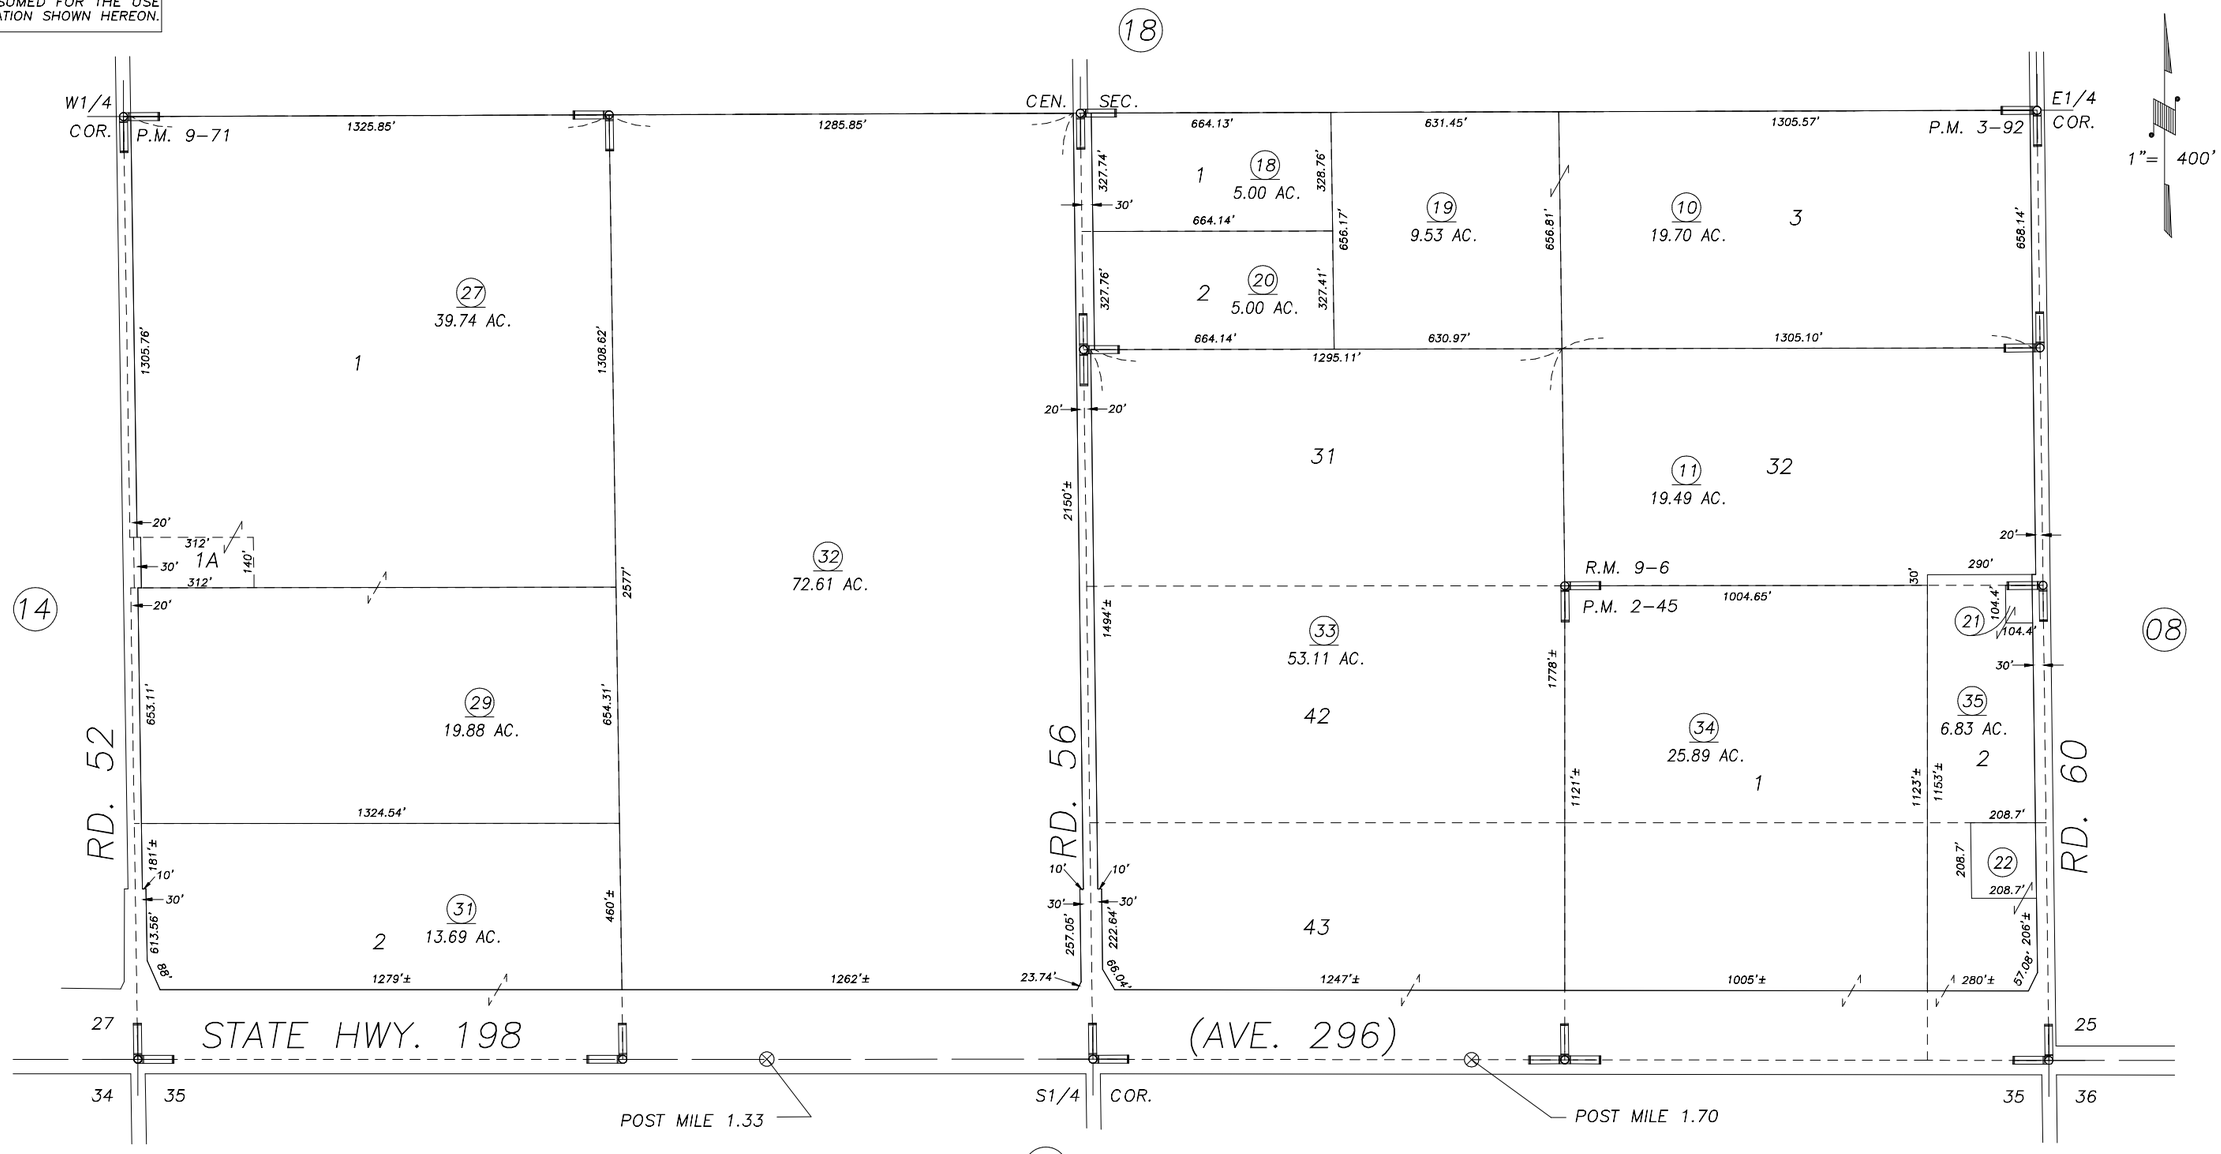

PARCEL MAP 145, P.M. 2-45
PARCEL MAP 292, P.M. 3-92
PARCEL MAP 870, P.M. 9-71
POR. CURTIS TR, R.M. 9-6

VICINITY OF VISALIA
ASSESSOR'S MAPS BK.073 , PG.13
COUNTY OF TULARE, CALIFORNIA, U.S.A.

NOTE: Assessor's Parcel Numbers Shown in Circles (1)
Assessor's Block Numbers Shown in Elipses (123)

2011-0076117	09/26/2012	RLW
REVISION	DATE	TECH