POR'S. SE1/4 OF NE1/4 & NE1/4 OF SE1/4 SEC.24, T.18S., R.23E., M.D.B.&M. TAX CODE AREA 75-04

153-060
153-049

DISCLAIMER

THIS MAP WAS PREPARED FOR LOCAL PROPERTY ASSESSMENT PURPOSES ONLY. THE PARCELS SHOWN HEREON MAY NOT COMPLY WITH STATE AND LOCAL SUBDIVISION ORDINANCES. NO LIABILITY IS ASSUMED FOR THE USE OF THE INFORMATION HEREON.

REVISED: 02/19/2014
REASON: FIX APNs 30, 31 & 33
CAD TECH: KMS

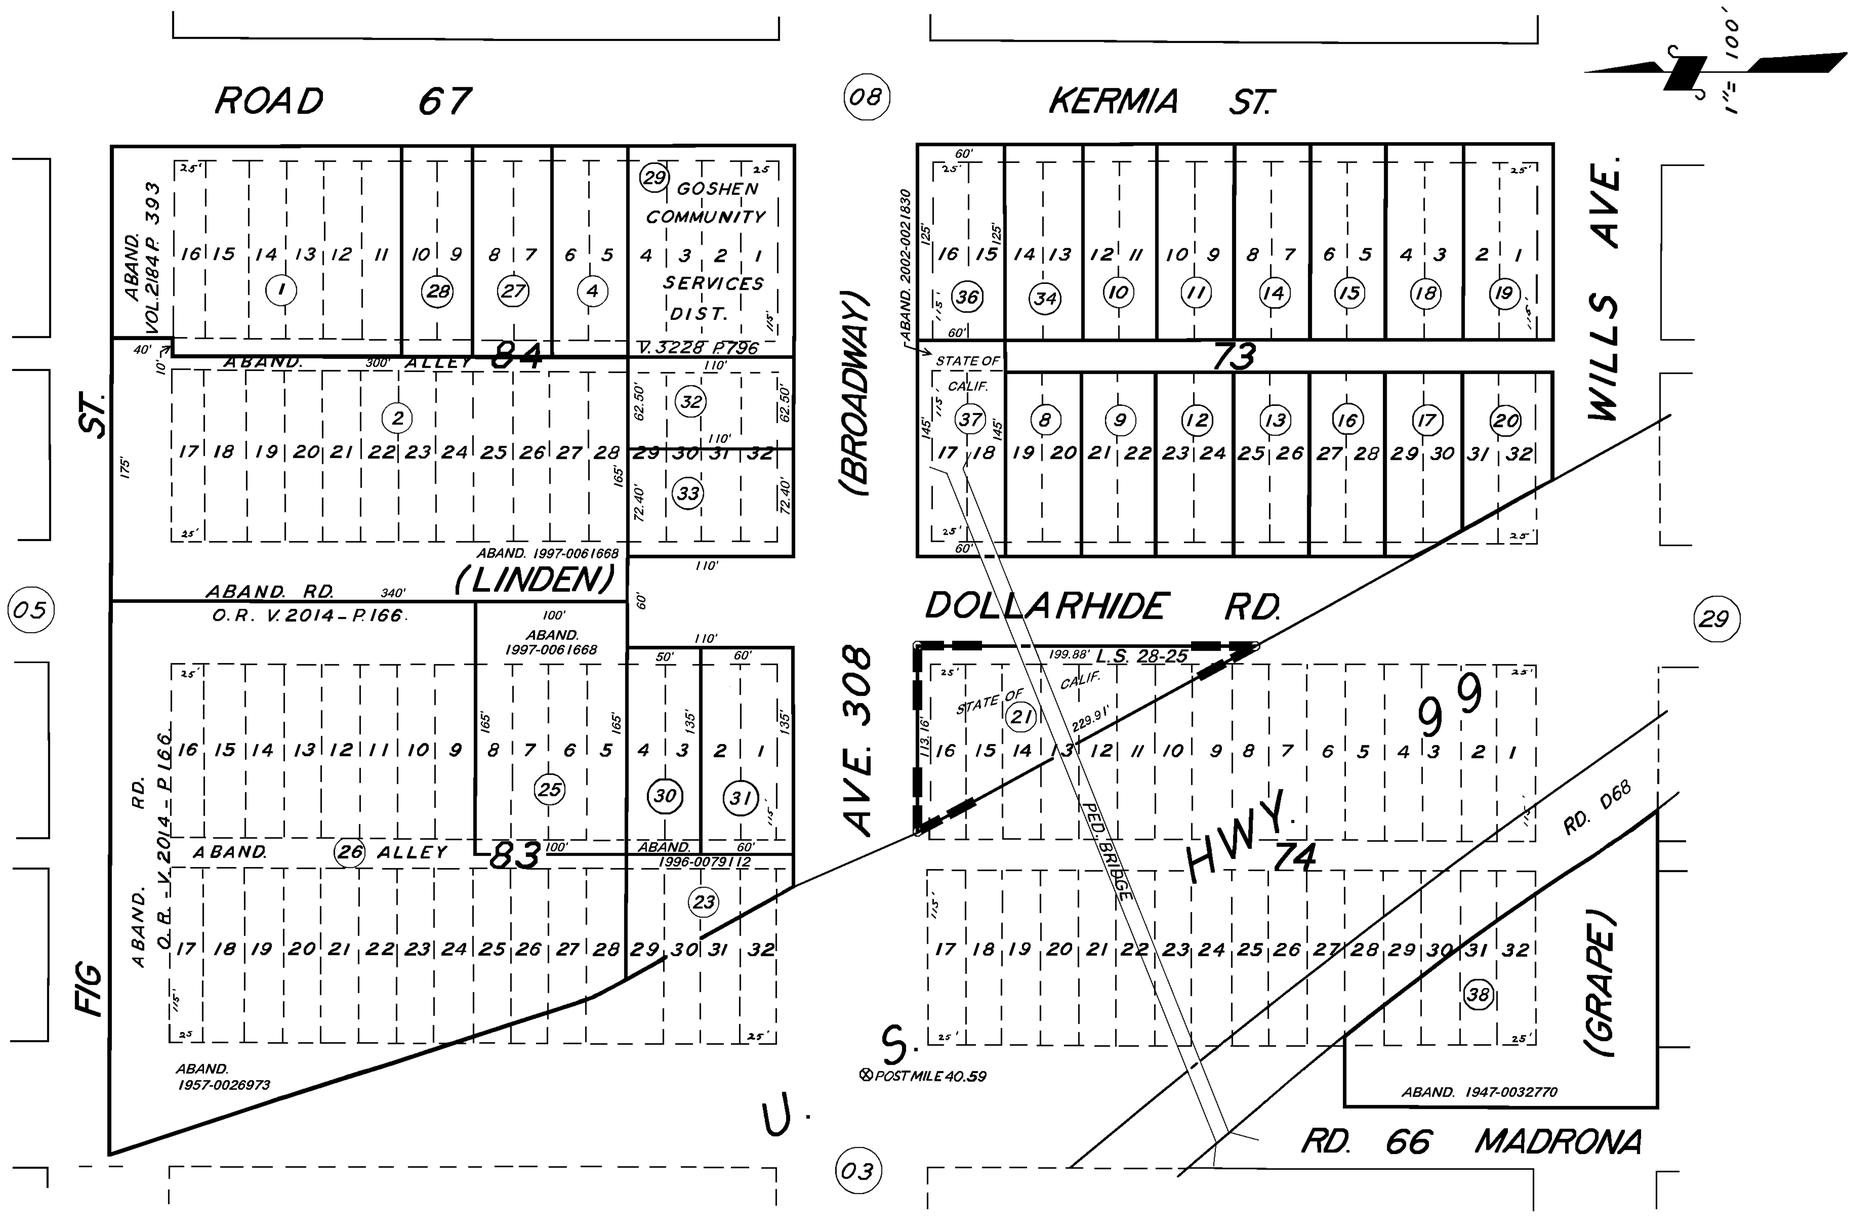

POR. RECORD OF SURVEY, L.S. 28-25
POR. GOSHEN TOWNSITE, R.M. 3-19

NOTE: ABANDONMENT REDUCING MOST 80' STREETS TO 60' & 100' STREETS TO 80' RECORDED IN VOL 2184, PAGE 390 OR.

ASSESSOR'S MAPS BK. 75, PG. 04.
COUNTY OF TULARE, CALIF.

NOTE — ASSESSOR'S BLOCK NUMBERS SHOWN IN ELLIPSES
ASSESSOR'S PARCEL NUMBERS SHOWN IN CIRCLES