DISCLAIMER

THIS MAP WAS PREPARED FOR LOCAL PROPERTY ASSESSMENT PURPOSES ONLY. THE PARCELS SHOWN HEREON MAY NOT COMPLY WITH STATE AND LOCAL SUBDIVISION ORDINANCES. NO LIABILITY IS ASSUMED FOR THE USE OF THE INFORMATION HEREON.

REVISED: 07/20/2011
REASON: 2011-0005405
CAD TECH: LLB

GOSHEN TOWNSITE, ORIGINAL BLKS. 30, 31, 34, 35 & POR. TRACT 312

TAX CODE AREA
153-060
153-049

075-12

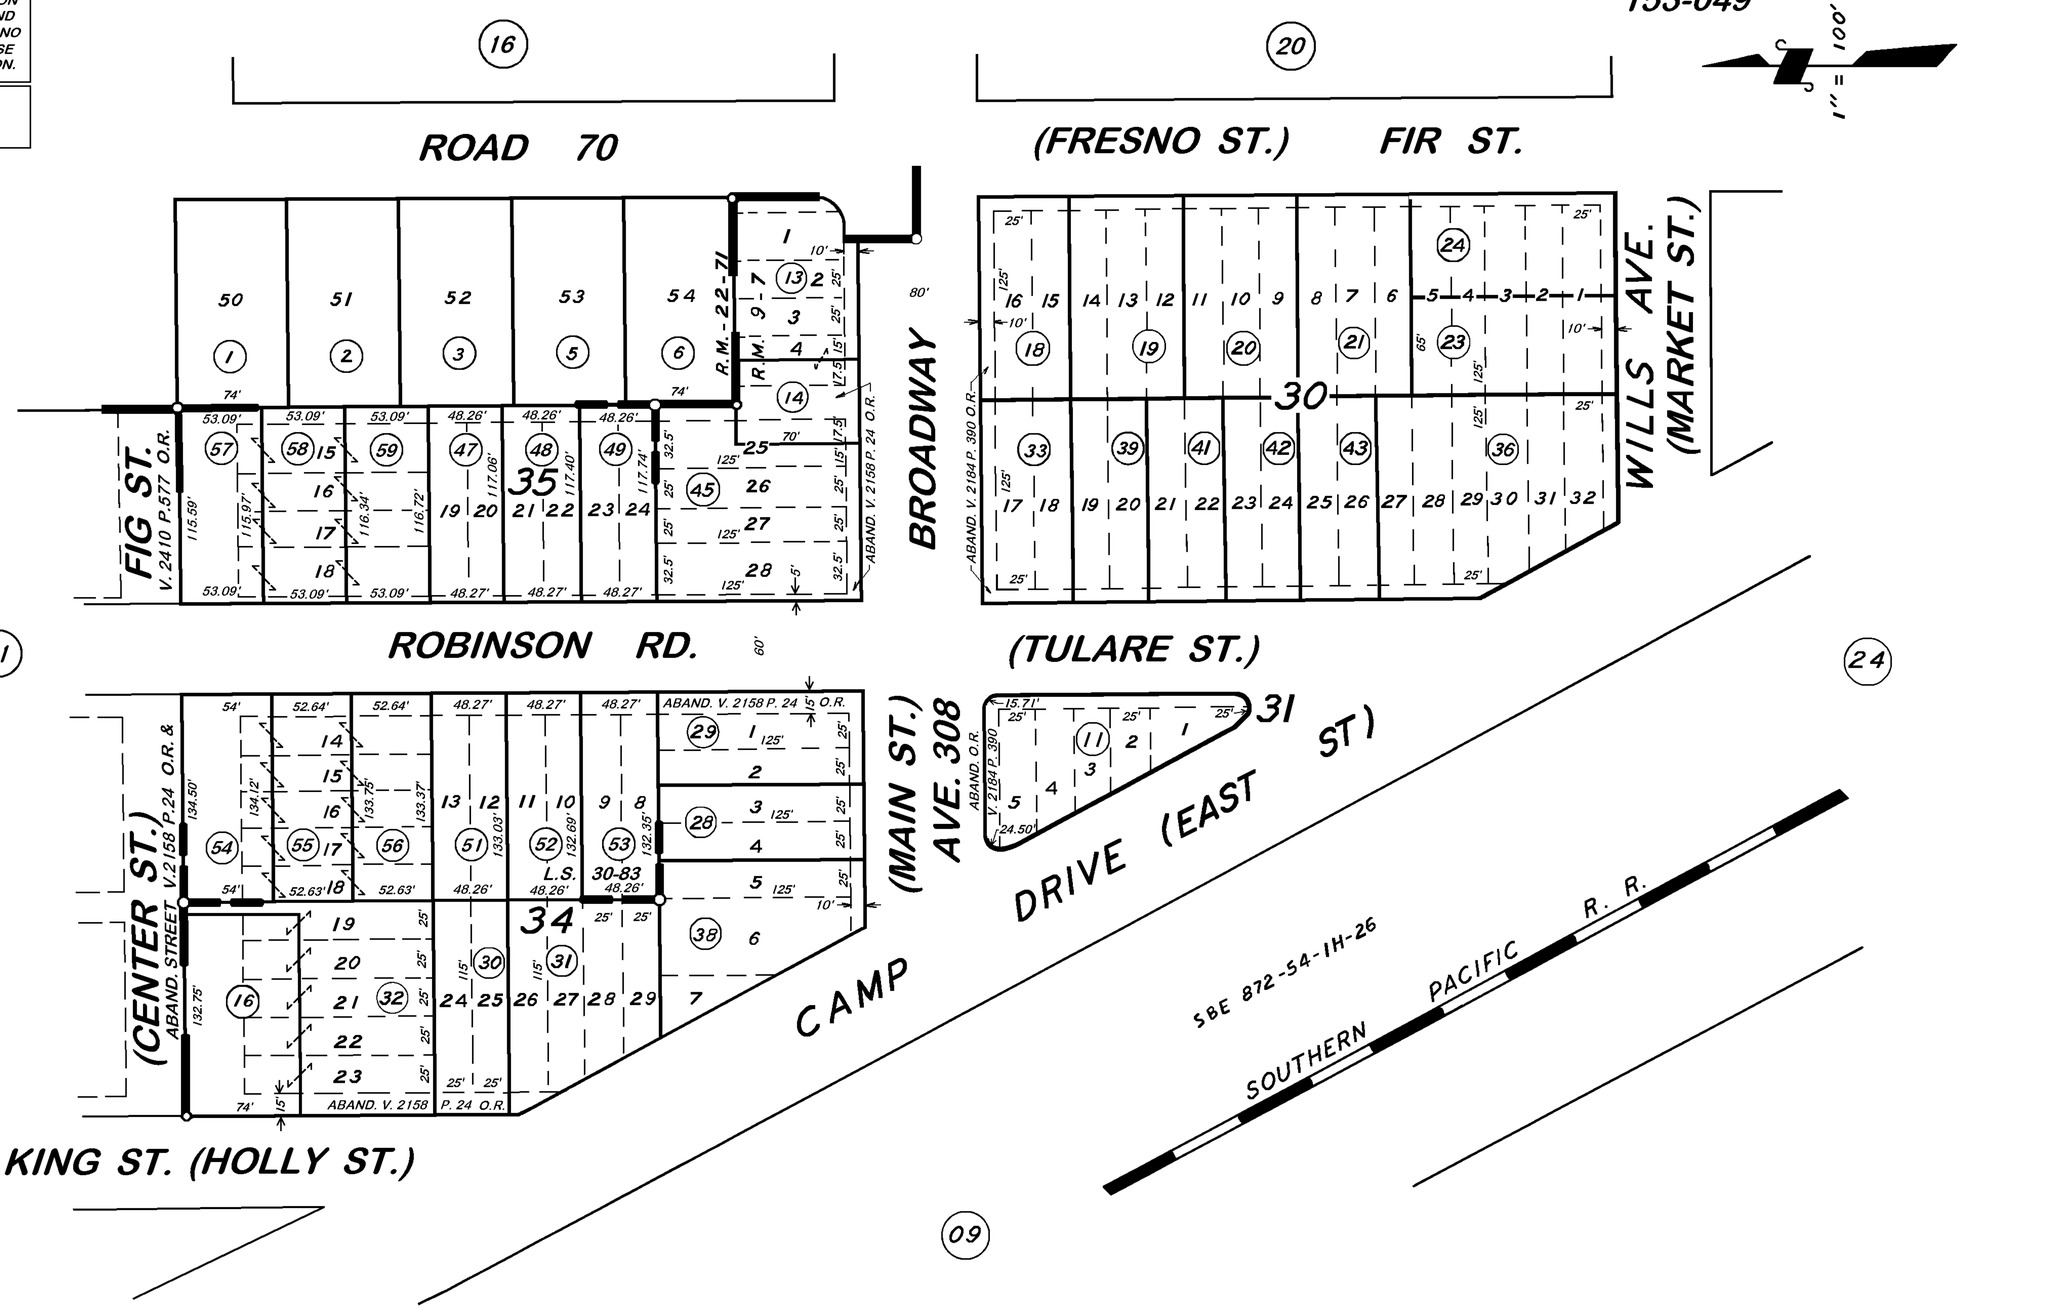

POR. RESUB. OF POR. GOSHEN TOWNSITE, R.M. 9-7
POR. TRACT NO. 312, R.M. 22-71
RECORD OF SURVEY, L.S. 30-83

VICINITY OF GOSHEN
ASSESSOR'S MAPS BK. 075, PG. 12.
COUNTY OF TULARE, CALIF.

NOTE — ASSESSOR'S BLOCK NUMBERS SHOWN IN ELLIPSES
ASSESSOR'S PARCEL NUMBERS SHOWN IN CIRCLES