DISCLAIMER

THIS MAP WAS PREPARED FOR LOCAL PROPERTY ASSESSMENT PURPOSES ONLY AND THE PARCELS SHOWN HEREON MAY NOT COMPLY WITH STATE AND LOCAL SUBDIVISION ORDINANCES, AND NO LIABILITY IS ASSUMED FOR THE USE OF THE INFORMATION SHOWN HEREON.

POR. SE 1/4 OF NW 1/4 SEC.19, T.18 S., R.24 E., M.D.B.& M.

Tax Area Code 153-049

75-15

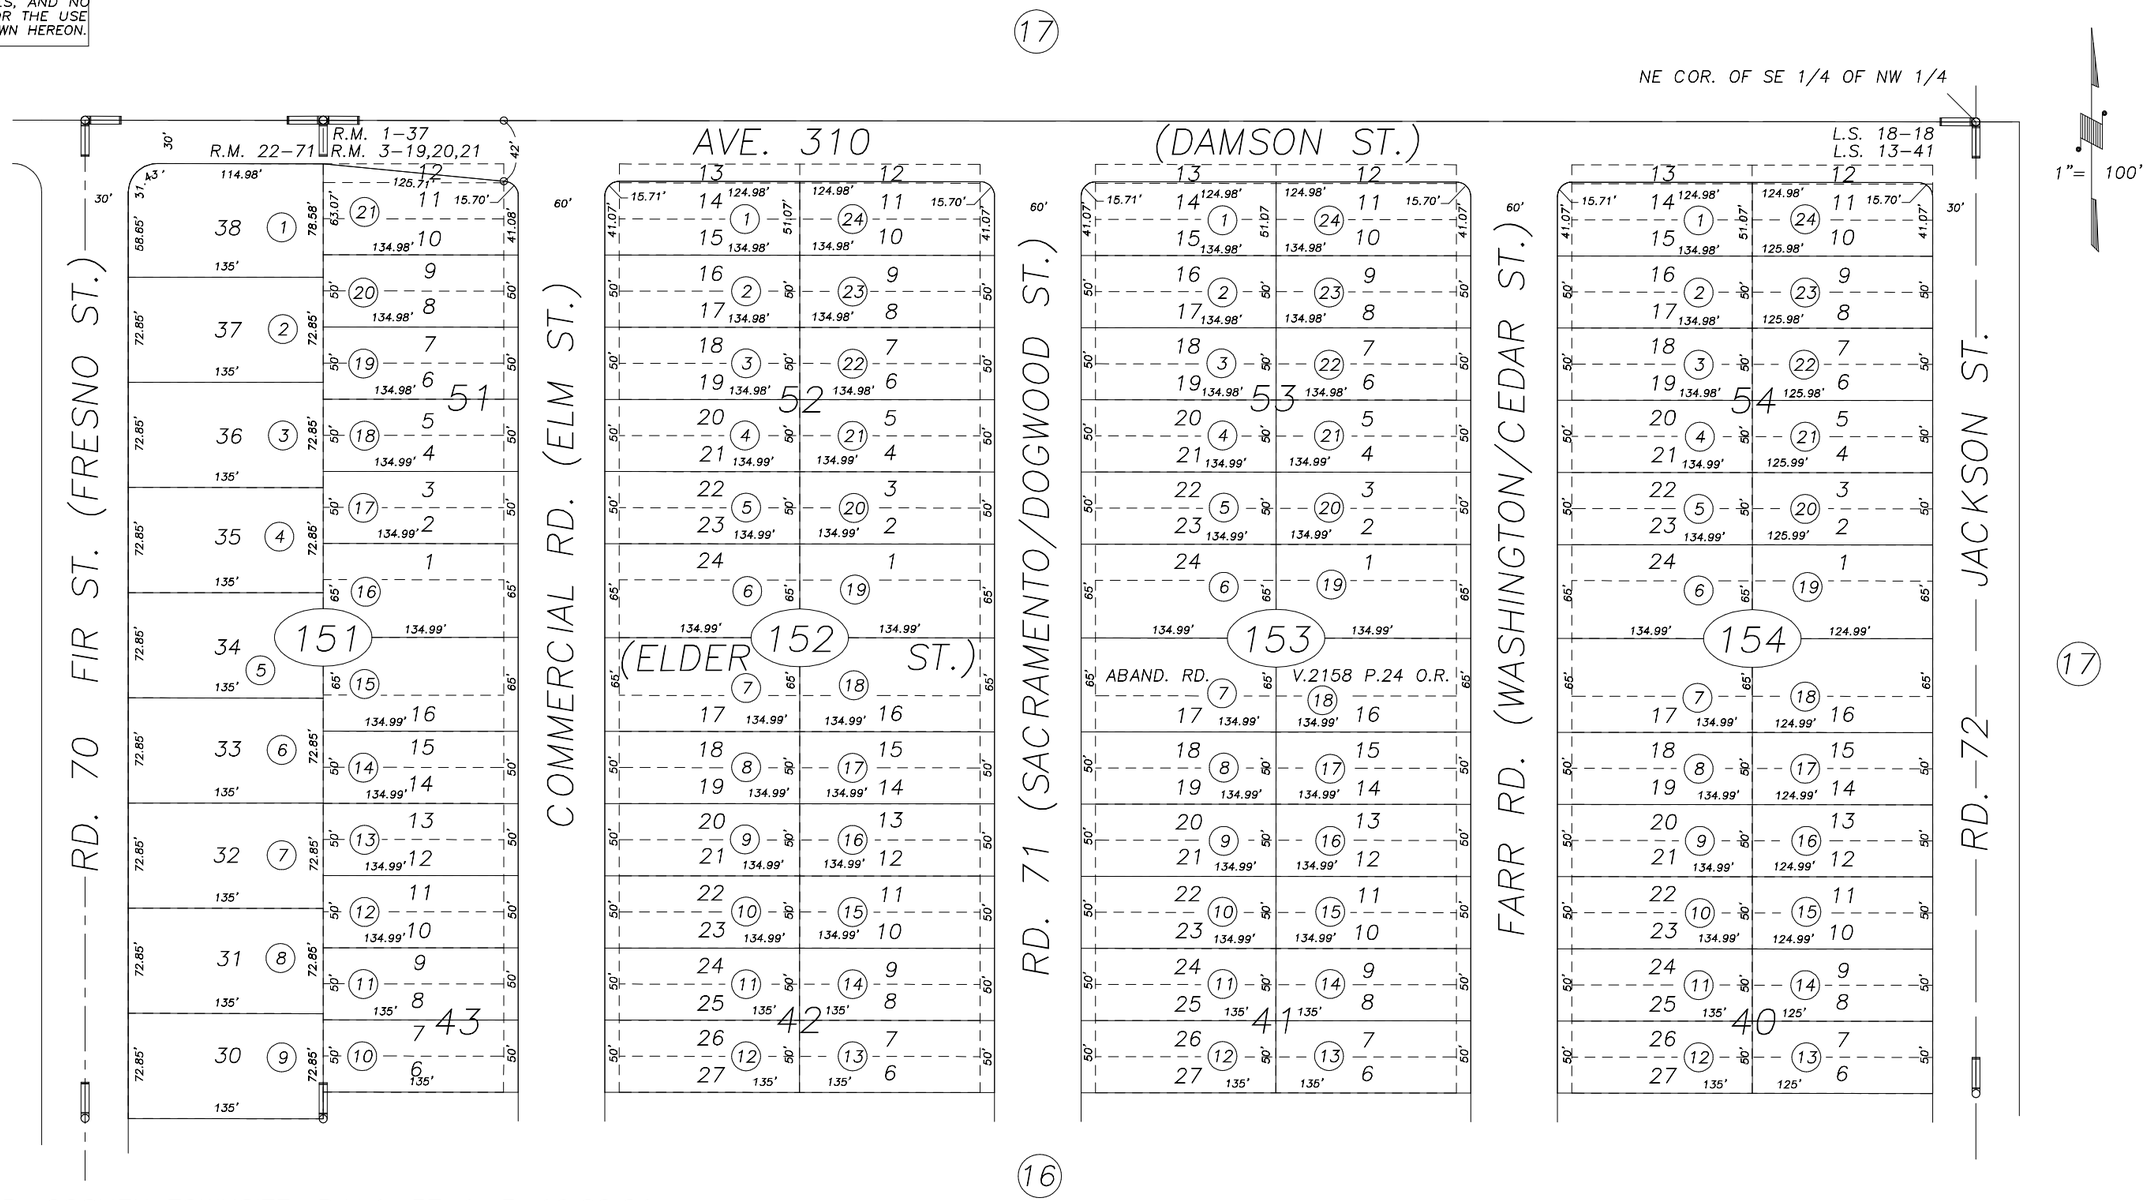

POR. GOSHEN TOWNSITE, R.M.1-37 & 3-19,20,21
POR. TRACT 312, R.M. 22-71
POR. RECORD OF SURVEY, L.S. 18-18
POR. RECORD OF SURVEY, L.S. 13-41

REMAP TO NORTH	01/29/2001	KMS
REVISION	DATE	BY

ASSESSOR'S MAPS BK. 75 , PG. 15 .
COUNTY OF TULARE, CALIF.

NOTE: Assessor's Block Numbers Shown in Ellipses
Assessor's Parcel Numbers Shown in Circles

01/02