DISCLAIMER

THIS MAP WAS PREPARED FOR LOCAL PROPERTY ASSESSMENT PURPOSES ONLY AND THE PARCELS SHOWN HEREON MAY NOT COMPLY WITH STATE AND LOCAL SUBDIVISION ORDINANCES, AND NO LIABILITY IS ASSUMED FOR THE USE OF THE INFORMATION SHOWN HEREON.

POR. SE 1/4 OF NW 1/4 SEC.19, T.18 S., R.24 E., M.D.B.& M.

Tax Area Code 153-049

75-16

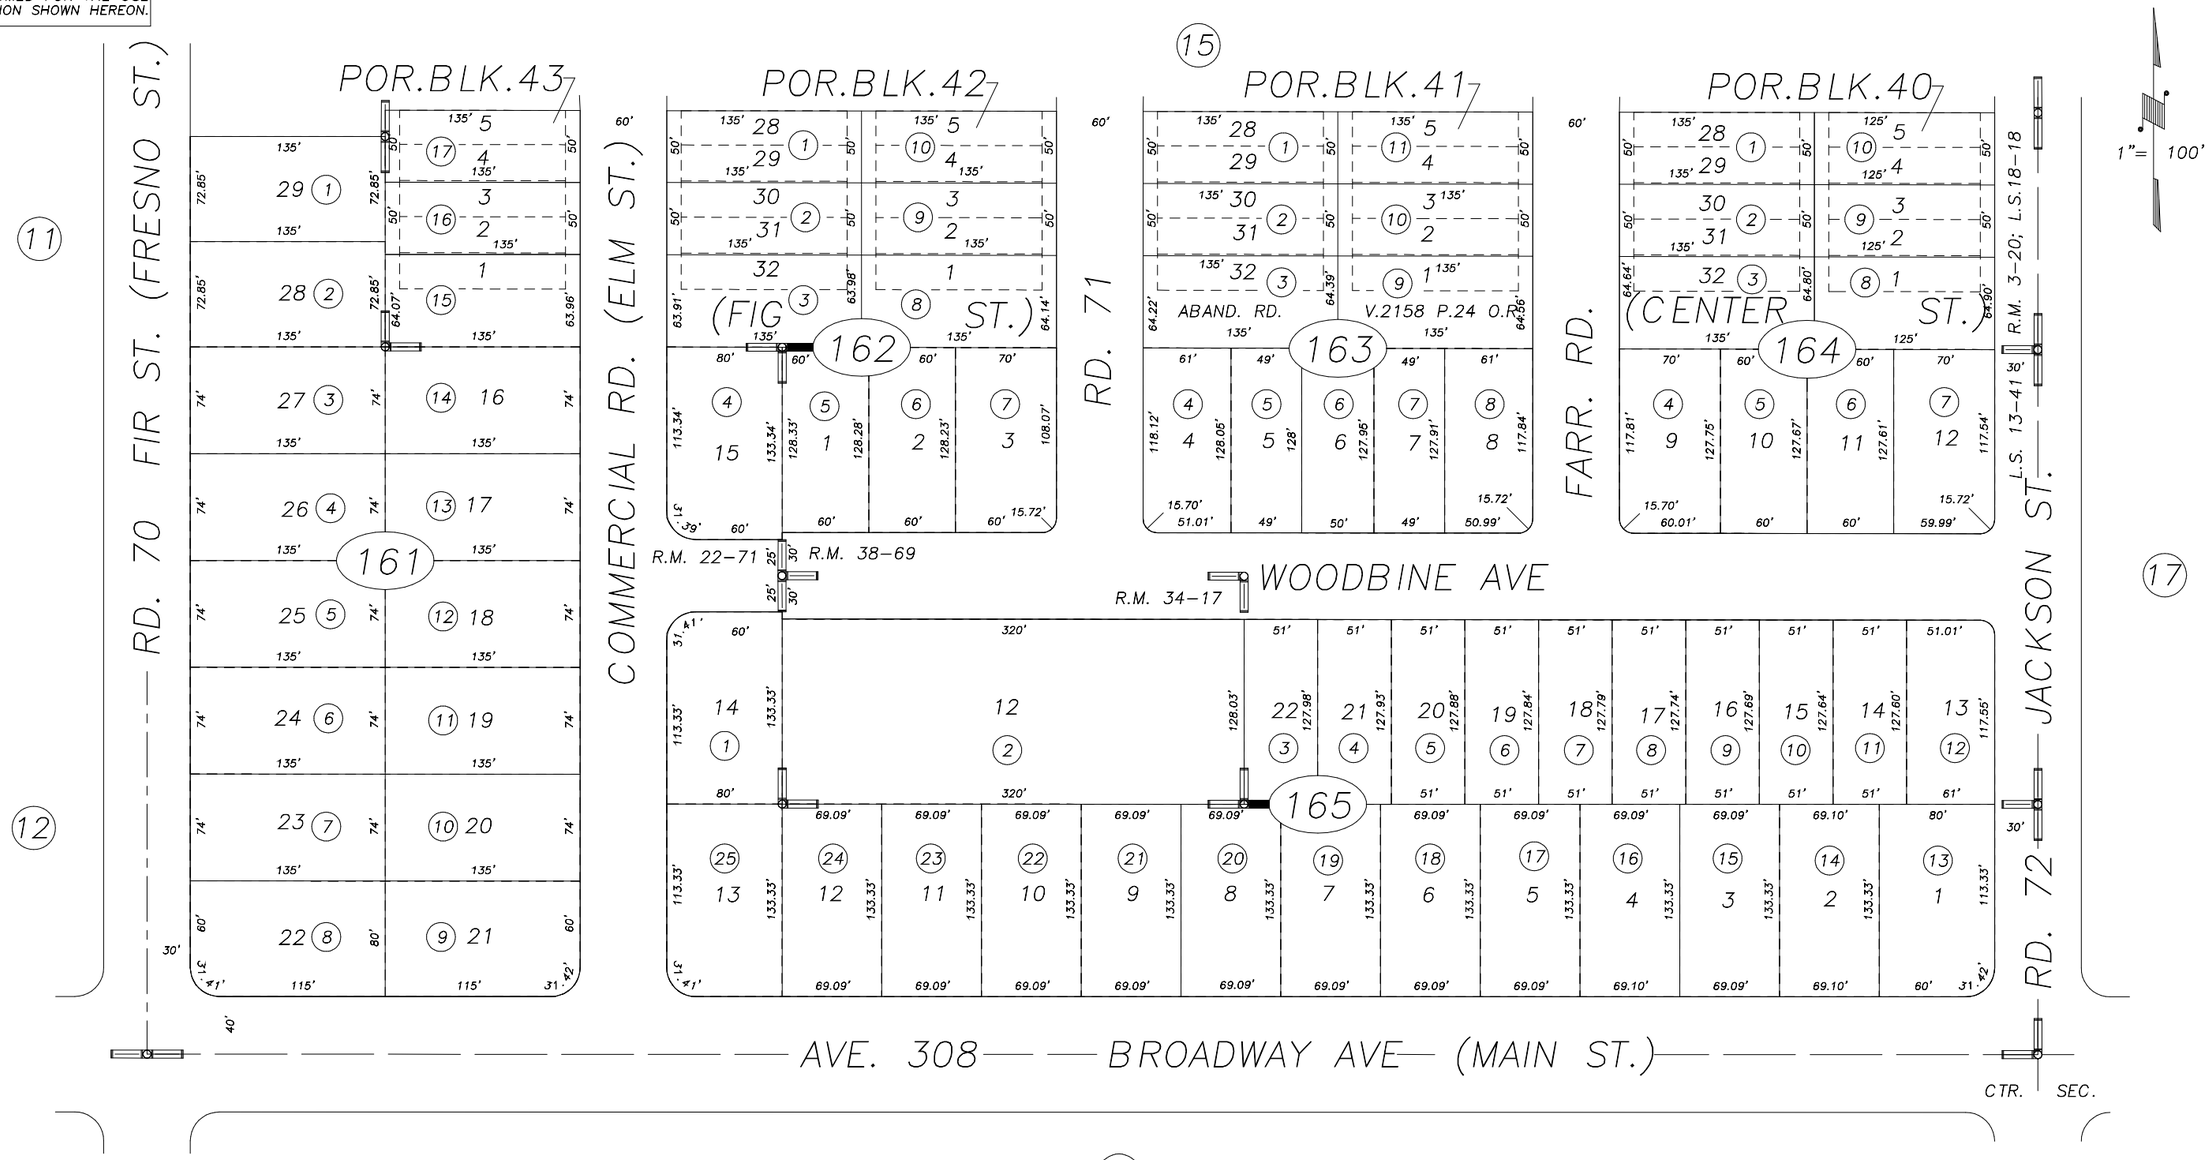

REVISION	DATE	BY
2000-0035910	01/29/2001	KMS

POR. GOSHEN TOWNSITE, R.M. 1-37 & 3-19,20,21
POR. TRACT 312, R.M. 22-71
POR. TRACT 668, R.M. 34-17
TRACT 740, R.M. 38-69
POR. RECORD OF SURVEY, L.S. 18-18
POR. RECORD OF SURVEY, L.S. 13-41

NOTE: Assessor's Block Numbers Shown in Ellipses
Assessor's Parcel Numbers Shown in Circles

ASSESSOR'S MAPS BK. 75 , PG. 16 .
COUNTY OF TULARE, CALIF.

01/02