N1/2 OF NE1/4 OF SE1/4 SEC.19 T.18S., R.24E., M.D.B.&M.

Tax Area Codes 075–36
153–119
153–120

DISCLAIMER

THIS MAP WAS PREPARED FOR LOCAL PROPERTY ASSESSMENT PURPOSES ONLY AND THE PARCELS SHOWN HEREON MAY NOT COMPLY WITH STATE AND LOCAL SUBDIVISION ORDINANCES, AND NO LIABILITY IS ASSUMED FOR THE USE OF THE INFORMATION SHOWN HEREON.

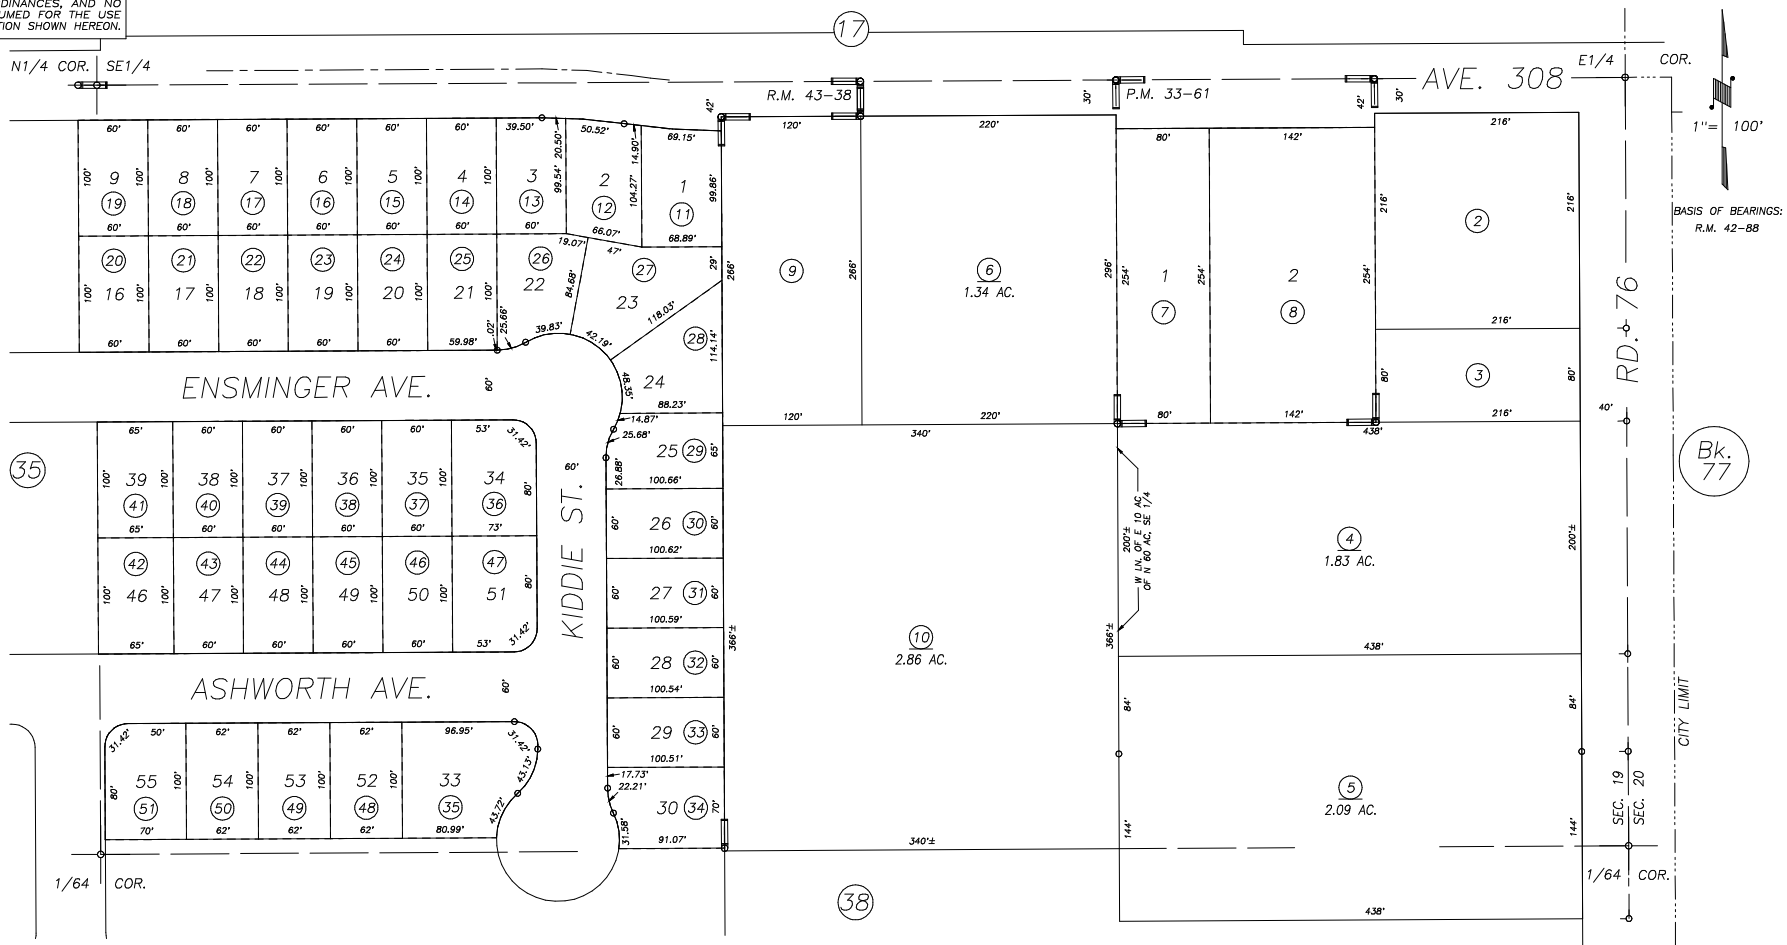

PARCEL MAP NO. 3259, P.M. 33–61
POR. TRACT NO. 792, PHASE 2, R.M. 43–38

VICINITY OF VISALIA
ASSESSOR'S MAPS BK. 075 , PG. 036
COUNTY OF TULARE, CALIFORNIA, U.S.A.

NOTE: Assessor's Parcel Numbers Shown in Circles (1)
Assessor's Block Numbers Shown in Elipses (123)

REVISION	DATE	TECH
2014–0008504	03/25/2014	JRS