S1/2 OF SW1/4 OF SE1/4 SEC.19, T.18S., R.24E., M.D.B.&M.

Tax Area Codes 075–41
153–049
153–121
006–015
006–224

DISCLAIMER

THIS MAP WAS PREPARED FOR LOCAL PROPERTY ASSESSMENT PURPOSES ONLY AND THE PARCELS SHOWN HEREON MAY NOT COMPLY WITH STATE AND LOCAL SUBDIVISION ORDINANCES, AND NO LIABILITY IS ASSUMED FOR THE USE OF THE INFORMATION SHOWN HEREON.

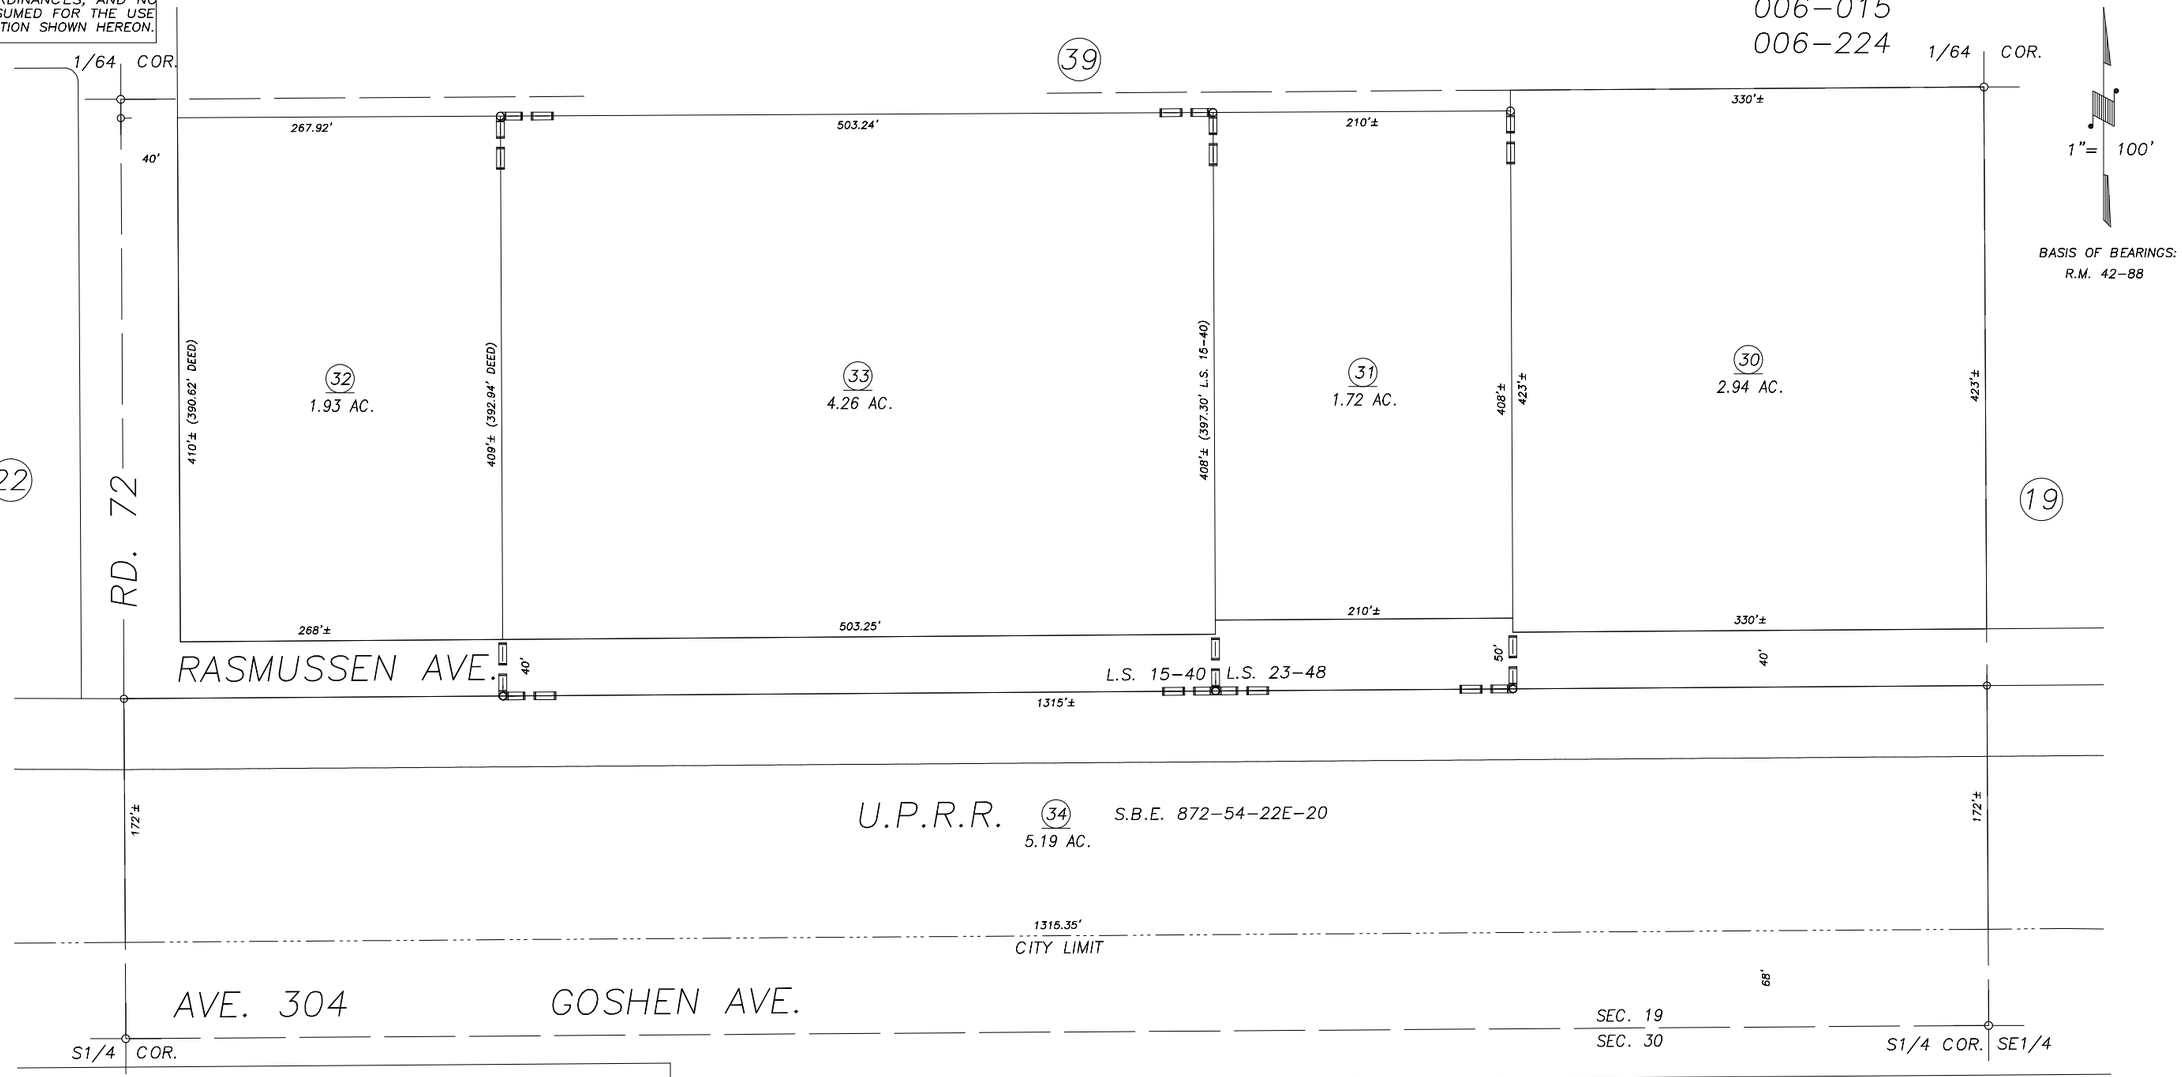

Bk. 073

RECORD OF SURVEY, L.S. 15–40
POR. RECORD OF SURVEY, L.S. 23–48

VICINITY OF VISALIA
ASSESSOR'S MAPS BK.075 , PG.41
COUNTY OF TULARE, CALIFORNIA, U.S.A.

NOTE: Assessor's Parcel Numbers Shown in Circles (1)
Assessor's Block Numbers Shown in Elipses (123)

REVISION	DATE	TECH
2008–0033672	04/10/2009	JRS