N1/2 OF NW1/4 OF NE1/4 SEC.19, T.18S., R.24E., M.D.B.&M.

Tax Area Codes 075–43
153–120

Bk. 072

DISCLAIMER

THIS MAP WAS PREPARED FOR LOCAL PROPERTY ASSESSMENT PURPOSES ONLY AND THE PARCELS SHOWN HEREON MAY NOT COMPLY WITH STATE AND LOCAL SUBDIVISION ORDINANCES, AND NO LIABILITY IS ASSUMED FOR THE USE OF THE INFORMATION SHOWN HEREON.

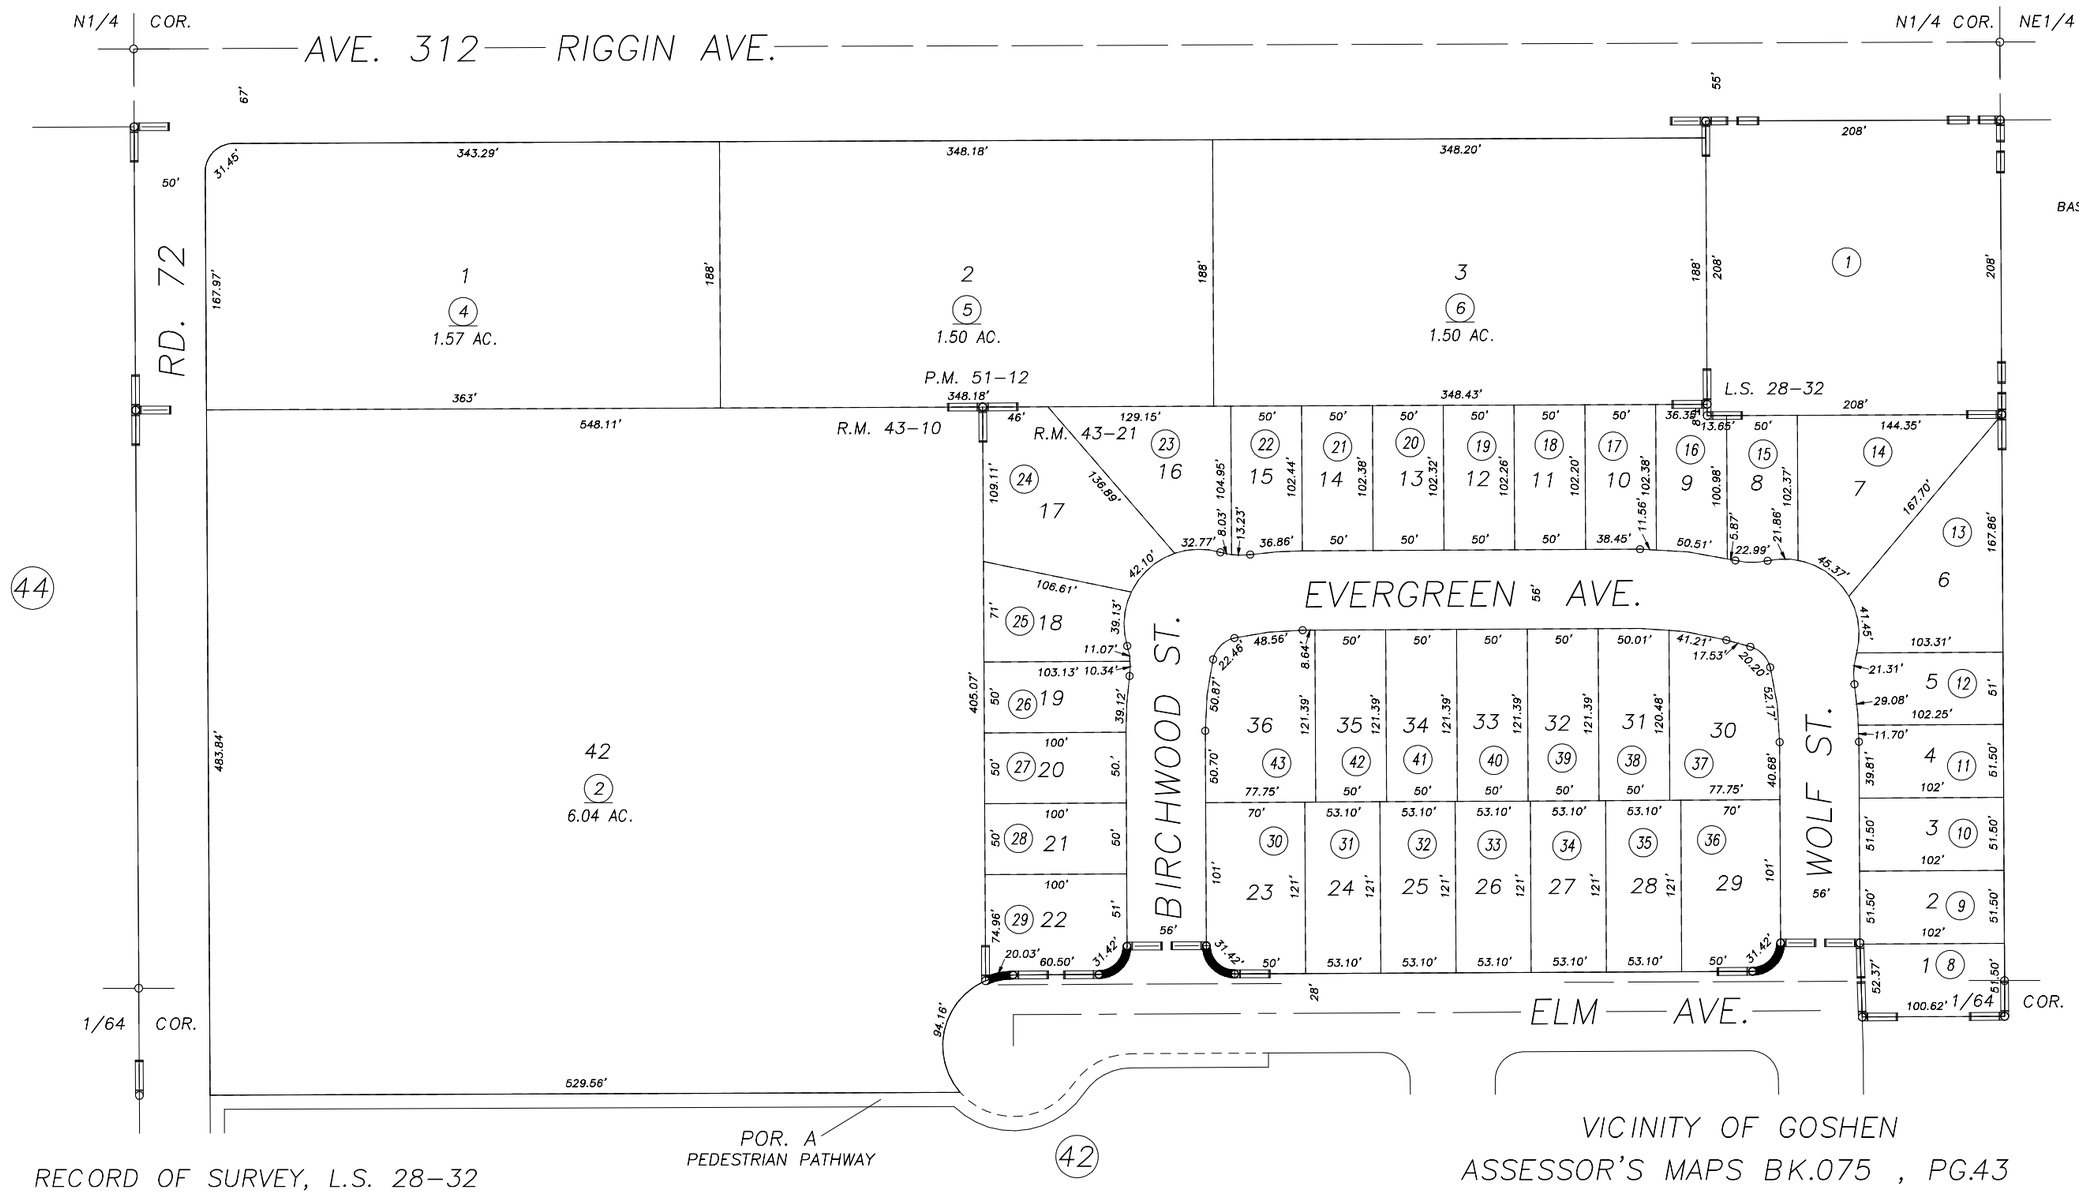

VICINITY OF GOSHEN
ASSESSOR'S MAPS BK.075 , PG.43
COUNTY OF TULARE, CALIFORNIA, U.S.A.

RECORD OF SURVEY, L.S. 28–32
POR. TRACT NO. 804, R.M. 43–10
PARCEL MAP NO. 5006, P.M. 51–12
TRACT NO. 804 PARK VILLAGE – UNIT NO.2, R.M. 43–21

NOTE: Assessor's Parcel Numbers Shown in Circles (1)
Assessor's Block Numbers Shown in Elipses (123)

REVISION	DATE	TECH
2012–0060745	11/07/2012	ASG