DISCLAIMER

THIS MAP WAS PREPARED FOR LOCAL PROPERTY ASSESSMENT PURPOSES ONLY. THE PARCELS SHOWN HEREON MAY NOT COMPLY WITH STATE AND LOCAL SUBDIVISION ORDINANCES. NO LIABILITY IS ASSUMED FOR THE USE OF THE INFORMATION HEREON.

REVISED: 01/05/2009
REASON: ADD INDEX NO. 2 TEXT
CAD TECH: KMS

Return to County Map

SEC'S 2-5,8-11,14-17,20-23 & POR.26, T.18S., R.24E., M.D.B.&M. INDEX NO. 1 BOOK 77

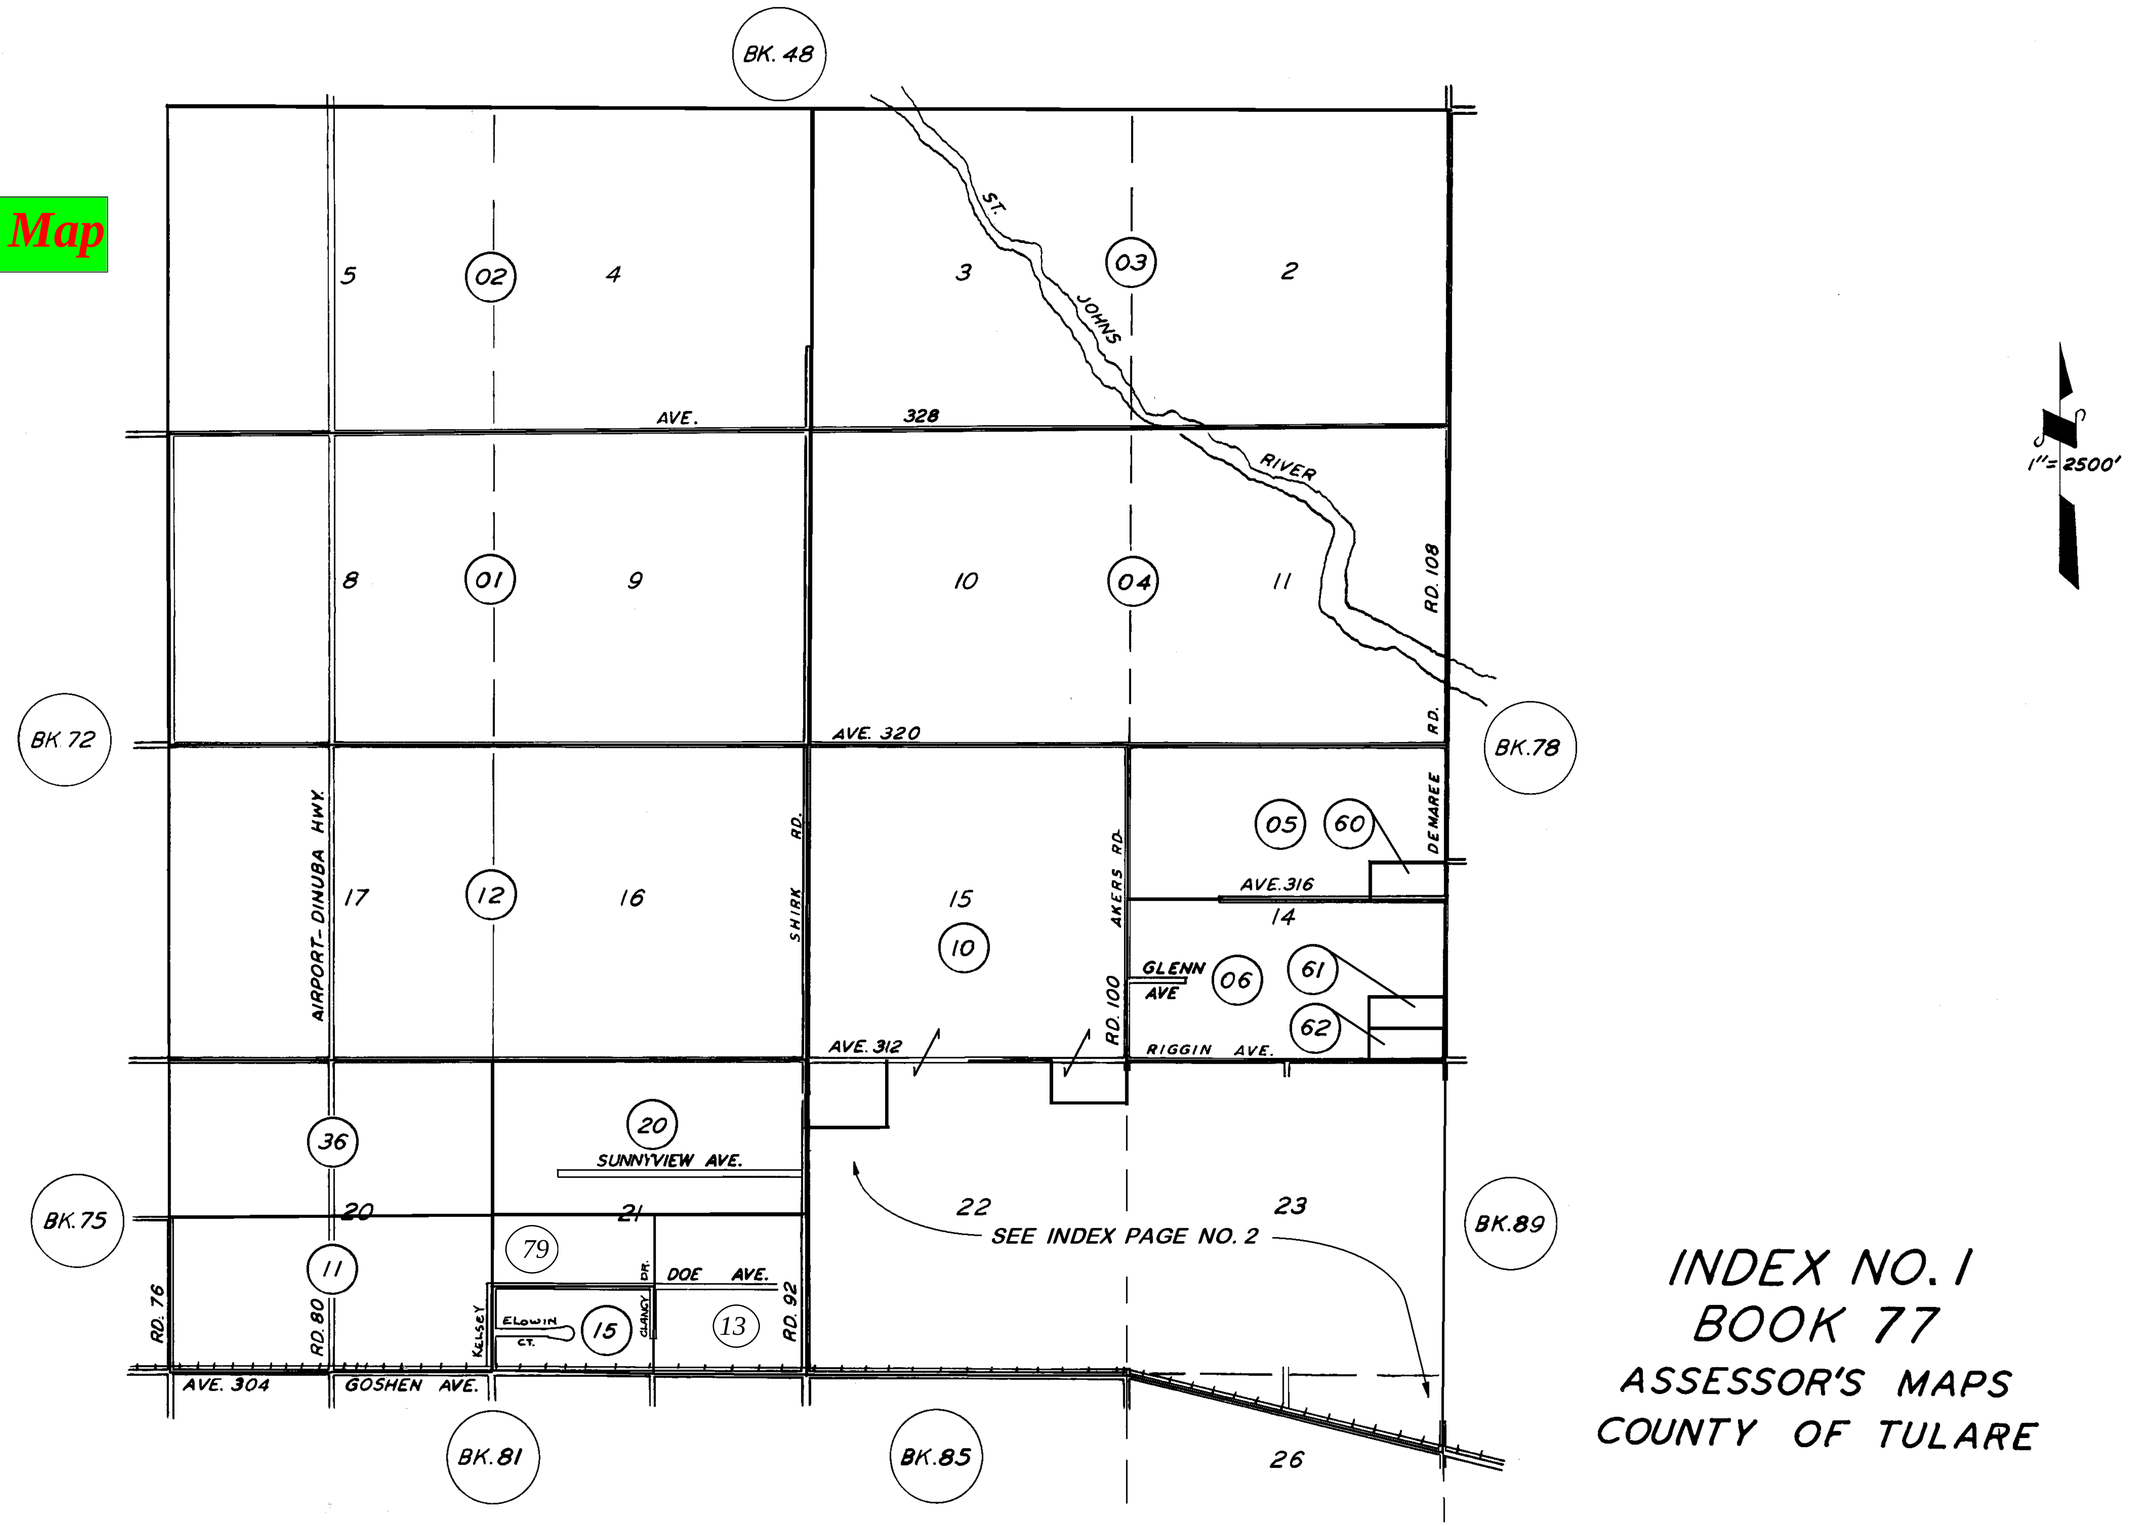

INDEX NO. 1
BOOK 77
ASSESSOR'S MAPS
COUNTY OF TULARE