DISCLAIMER

THIS MAP WAS PREPARED FOR LOCAL PROPERTY ASSESSMENT PURPOSES ONLY AND THE PARCELS SHOWN HEREON MAY NOT COMPLY WITH STATE AND LOCAL SUBDIVISION ORDINANCES, AND NO LIABILITY IS ASSUMED FOR THE USE OF THE INFORMATION SHOWN HEREON.

# SEC.16 & 17, T.18S., R.24E., M.D.B.&M.

Tax Area Codes 077–12
153–059
006–230

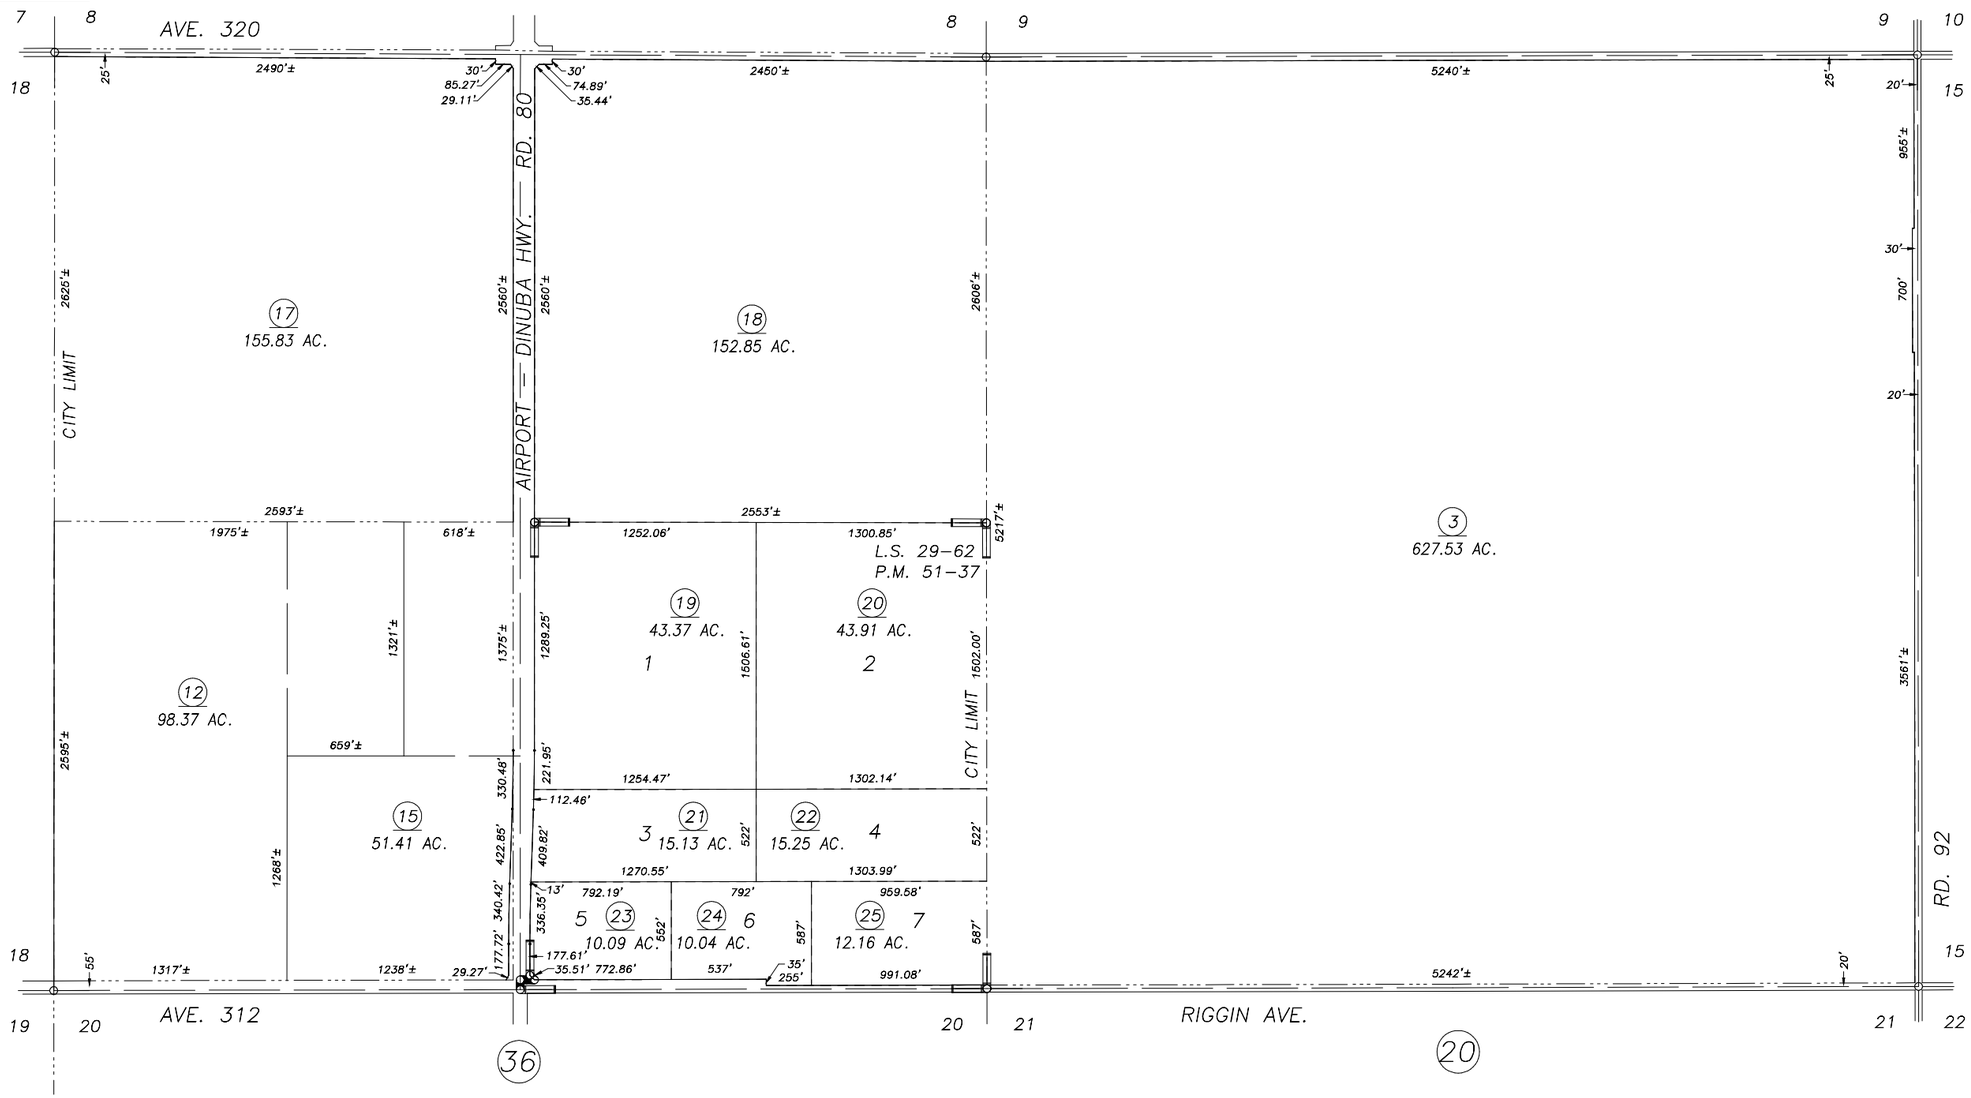


POR. RECORD OF SURVEY, L.S. 25–65 (SEC. 8,ETC.)
POR. RECORD OF SURVEY, L.S. 27–25 (RIGGIN AVE., ETC.)
RECORD OF SURVEY, L.S. 29–62
POR. RECORD OF SURVEY, L.S. 30–24 (RD. 80)
PARCEL MAP NO. 5031, P.M. 51–37

CITY OF VISALIA
ASSESSOR'S MAPS BK.077 , PG.12
COUNTY OF TULARE, CALIFORNIA, U.S.A.

NOTE: Assessor's Parcel Numbers Shown in Circles (1)
Assessor's Block Numbers Shown in Elipses (123)

| REVISION | DATE | TECH |
|---|---|---|
| 2011–0031975 | 08/18/2011 | RLW |