N1/2 OF NW1/4 OF NE1/4 SEC.23, T.18S., R.24E., M.D.B.&M.

Tax Area Codes 077–67
006–215
153–015

DISCLAIMER

THIS MAP WAS PREPARED FOR LOCAL PROPERTY ASSESSMENT PURPOSES ONLY AND THE PARCELS SHOWN HEREON MAY NOT COMPLY WITH STATE AND LOCAL SUBDIVISION ORDINANCES, AND NO LIABILITY IS ASSUMED FOR THE USE OF THE INFORMATION SHOWN HEREON. R & T CODE SEC. 327, 408.3, ETC.

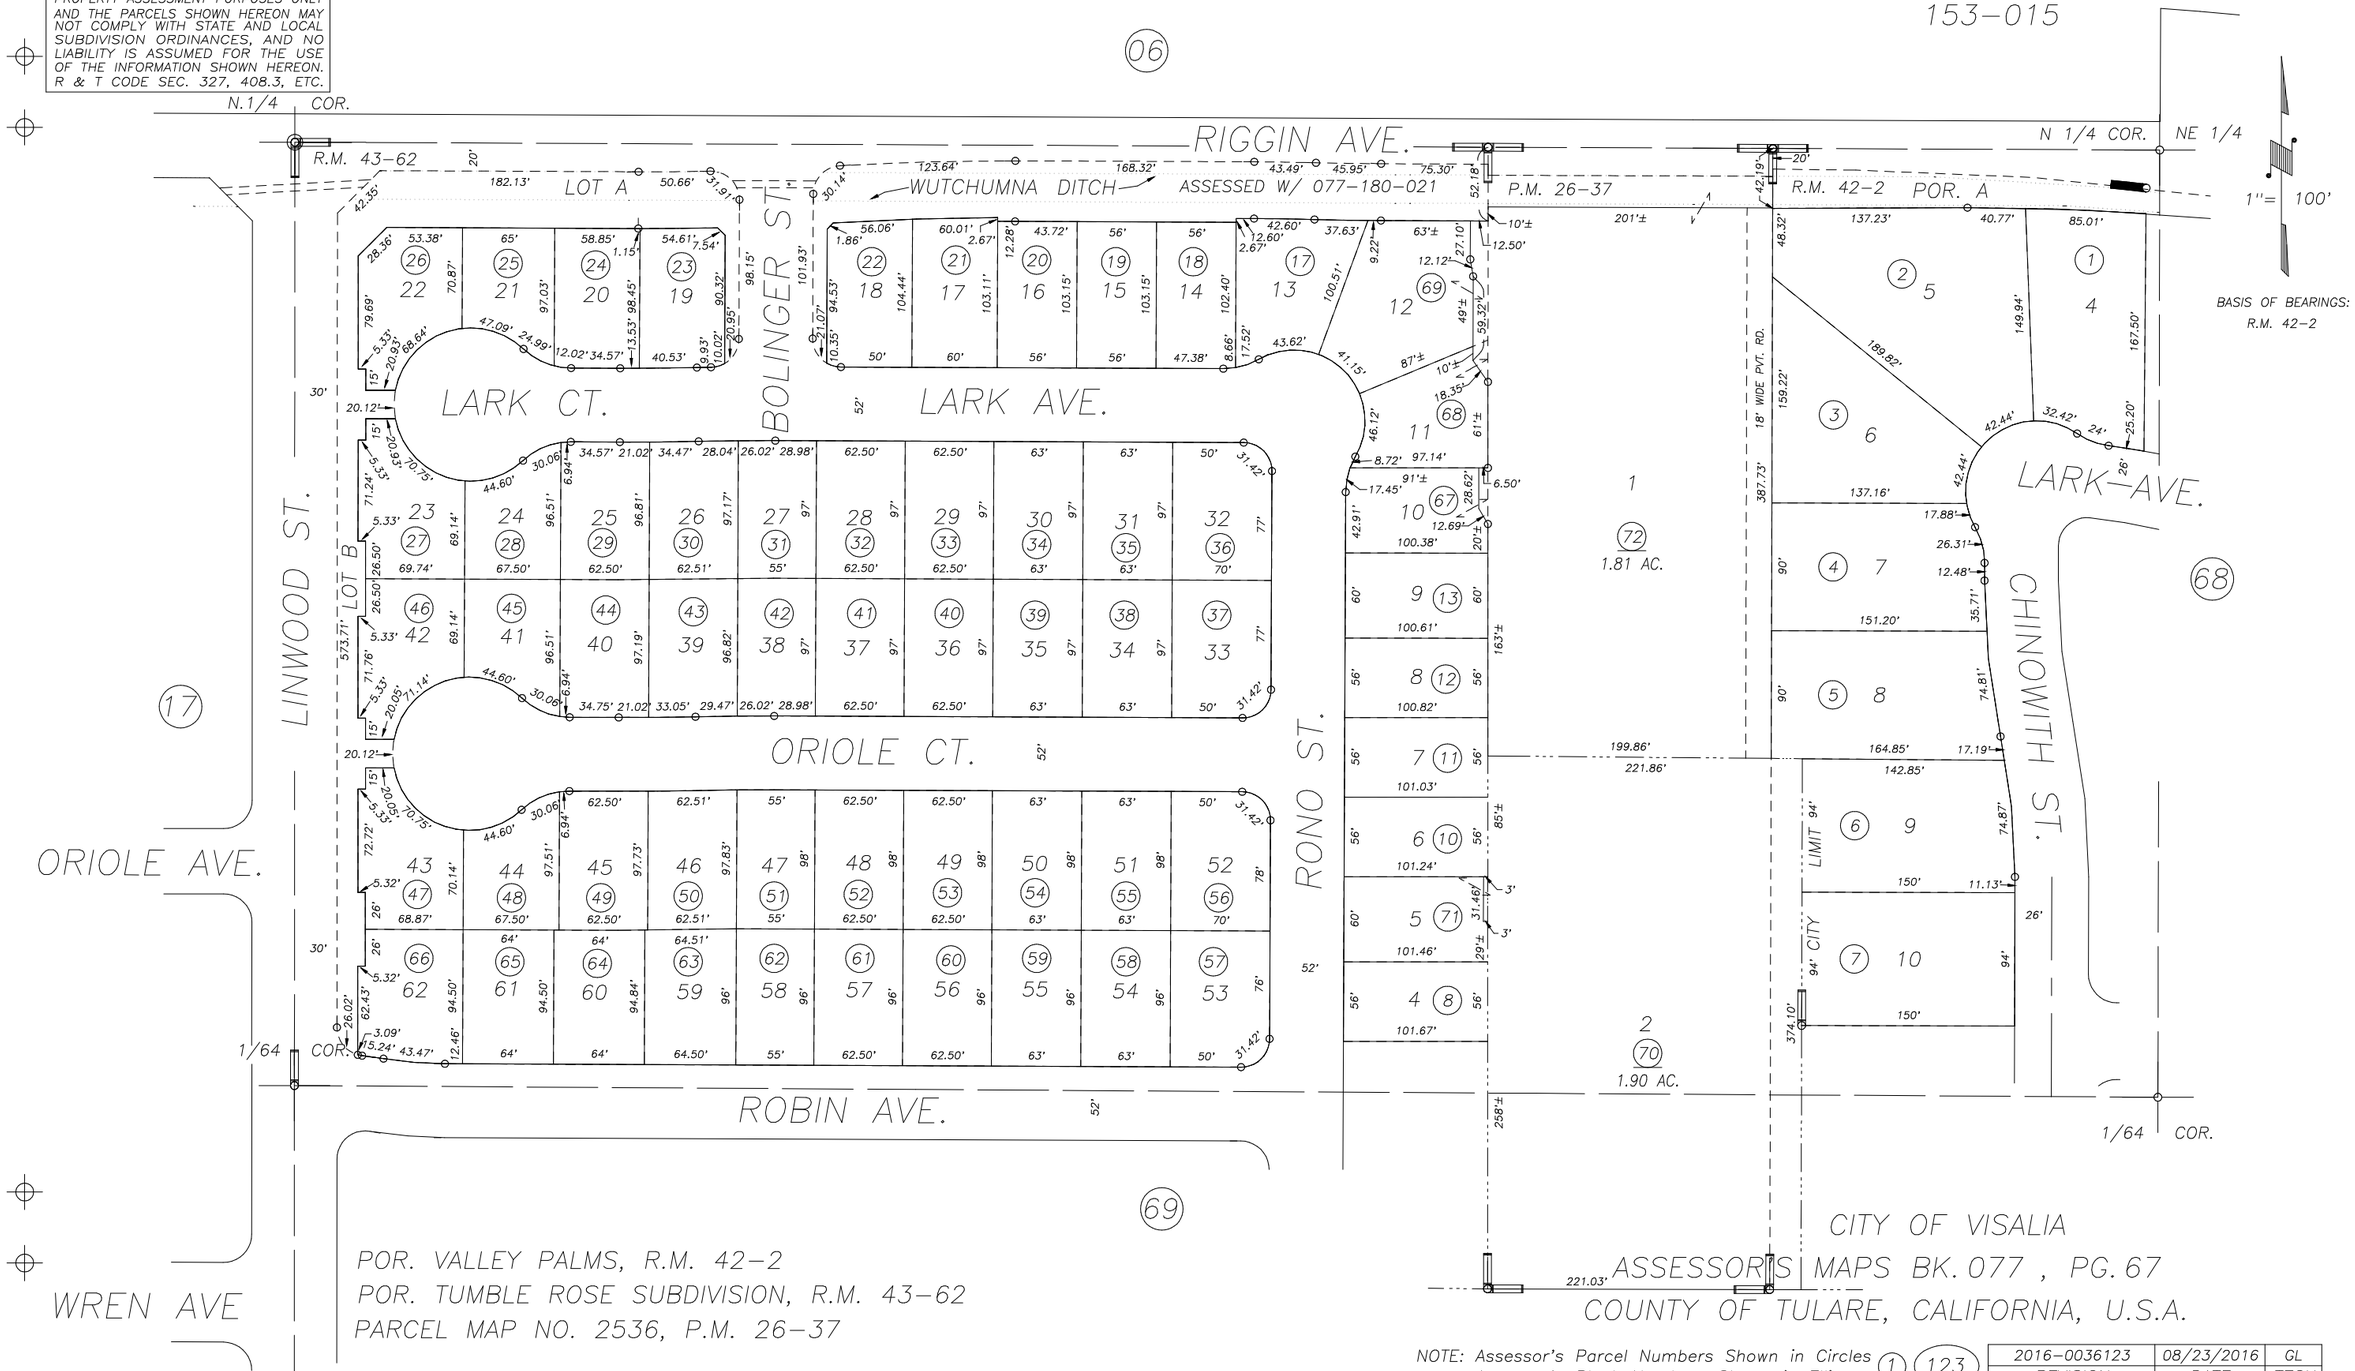

POR. VALLEY PALMS, R.M. 42–2
POR. TUMBLE ROSE SUBDIVISION, R.M. 43–62
PARCEL MAP NO. 2536, P.M. 26–37

CITY OF VISALIA
ASSESSOR'S MAPS BK. 077 , PG. 67
COUNTY OF TULARE, CALIFORNIA, U.S.A.

NOTE: Assessor's Parcel Numbers Shown in Circles (1)
Assessor's Block Numbers Shown in Ellipses (123)

2016–0036123	08/23/2016	GL
REVISION	DATE	TECH