DISCLAIMER

THIS MAP WAS PREPARED FOR LOCAL PROPERTY ASSESSMENT PURPOSES ONLY AND THE PARCELS SHOWN HEREON MAY NOT COMPLY WITH STATE AND LOCAL SUBDIVISION ORDINANCES, AND NO LIABILITY IS ASSUMED FOR THE USE OF THE INFORMATION SHOWN HEREON. R & T CODE SEC. 327, 408.3, ETC.

S1/2 OF NE1/4 OF NW1/4 SEC.22, T.18S., R.24E., M.D.B.&M.

Tax Area Codes 077–76
006–215

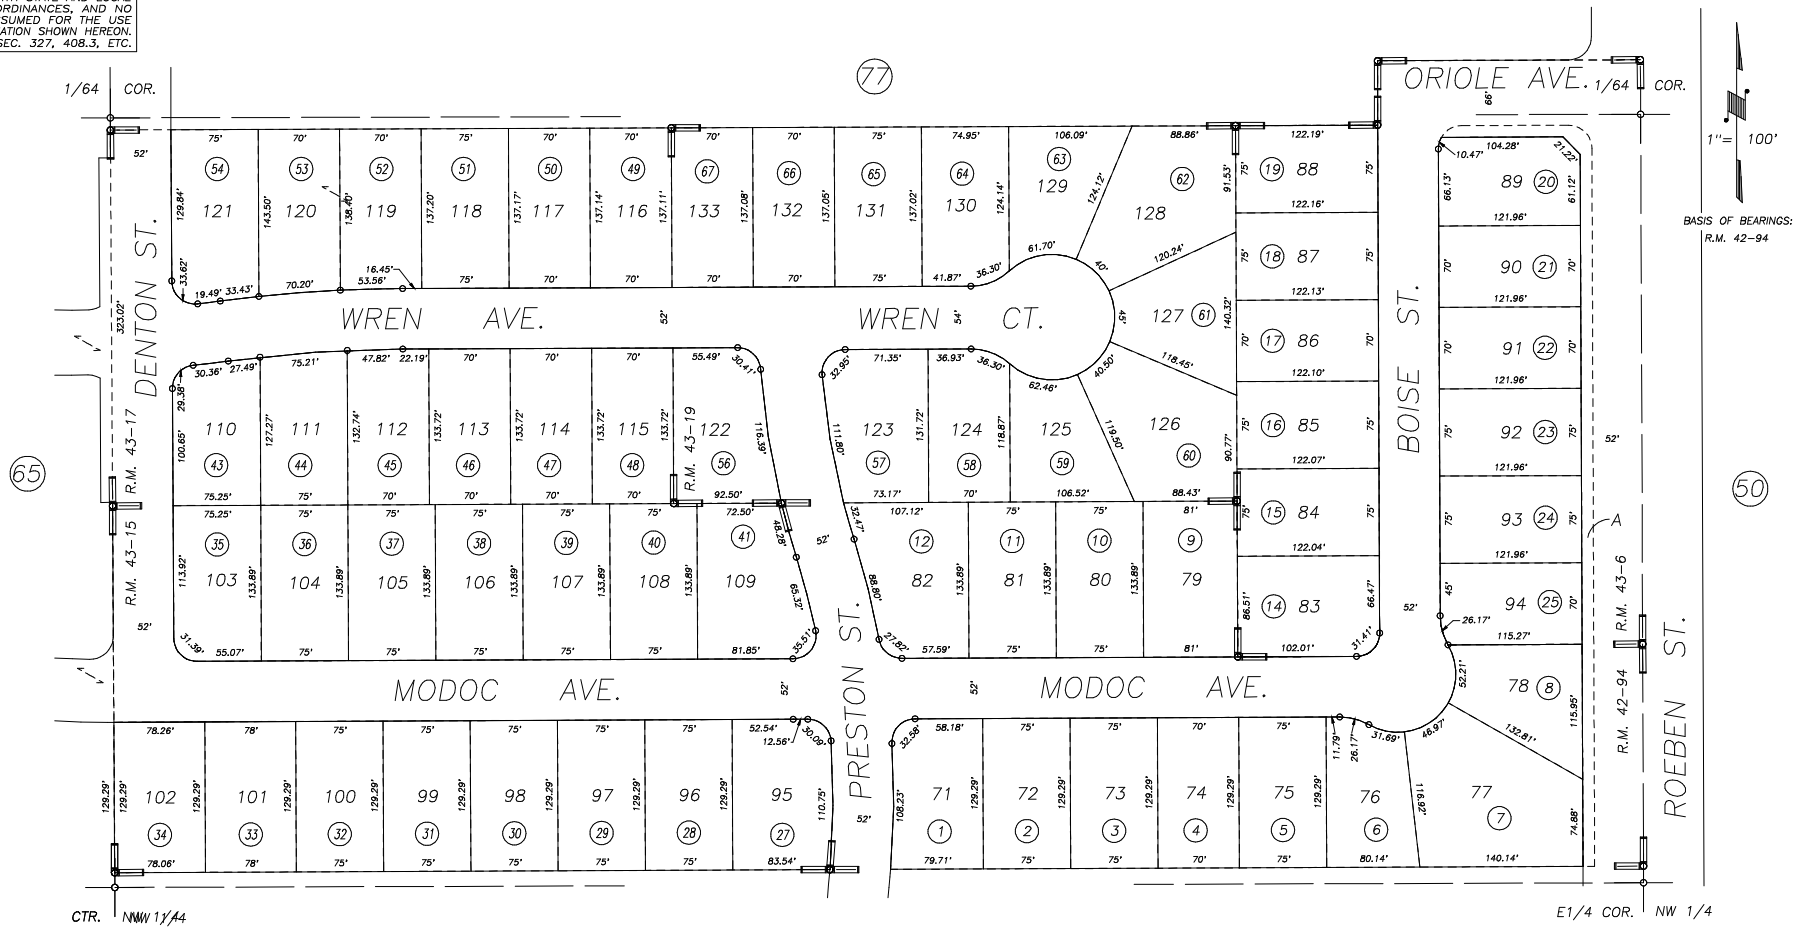

PHEASANT RIDGE UNIT NO. 3A, R.M. 42–94
PHEASANT RIDGE UNIT NO. 3B, R.M. 43–6
PHEASANT RIDGE UNIT NO. 3C, R.M. 43–15
PHEASANT RIDGE UNIT NO. 3D, R.M. 43–17
PHEASANT RIDGE UNIT NO. 3E, R.M. 43–19

CITY OF VISALIA
ASSESSOR'S MAPS BK. 077 , PG. 76
COUNTY OF TULARE, CALIFORNIA, U.S.A.

NOTE: Assessor's Parcel Numbers Shown in Circles (1)
Assessor's Block Numbers Shown in Elipses (123)

REVISION	DATE	TECH
UPDATE ADJ PG	10/28/2014	ARP