W. 1/2 SEC. 7, T. 18S., R. 25E. M.D.B. & M.

TAX CODE AREA
153-046
153-048

078-07

1" = 400'

DISCLAIMER

THIS MAP WAS PREPARED FOR LOCAL PROPERTY ASSESSMENT PURPOSES ONLY. THE PARCELS SHOWN HEREON MAY NOT COMPLY WITH STATE AND LOCAL SUBDIVISION ORDINANCES. NO LIABILITY IS ASSUMED FOR THE USE OF THE INFORMATION HEREON.

REVISED: 12/1/2008
REASON: **UPDATE ADJ. PG.**
CAD TECH: **JLC**

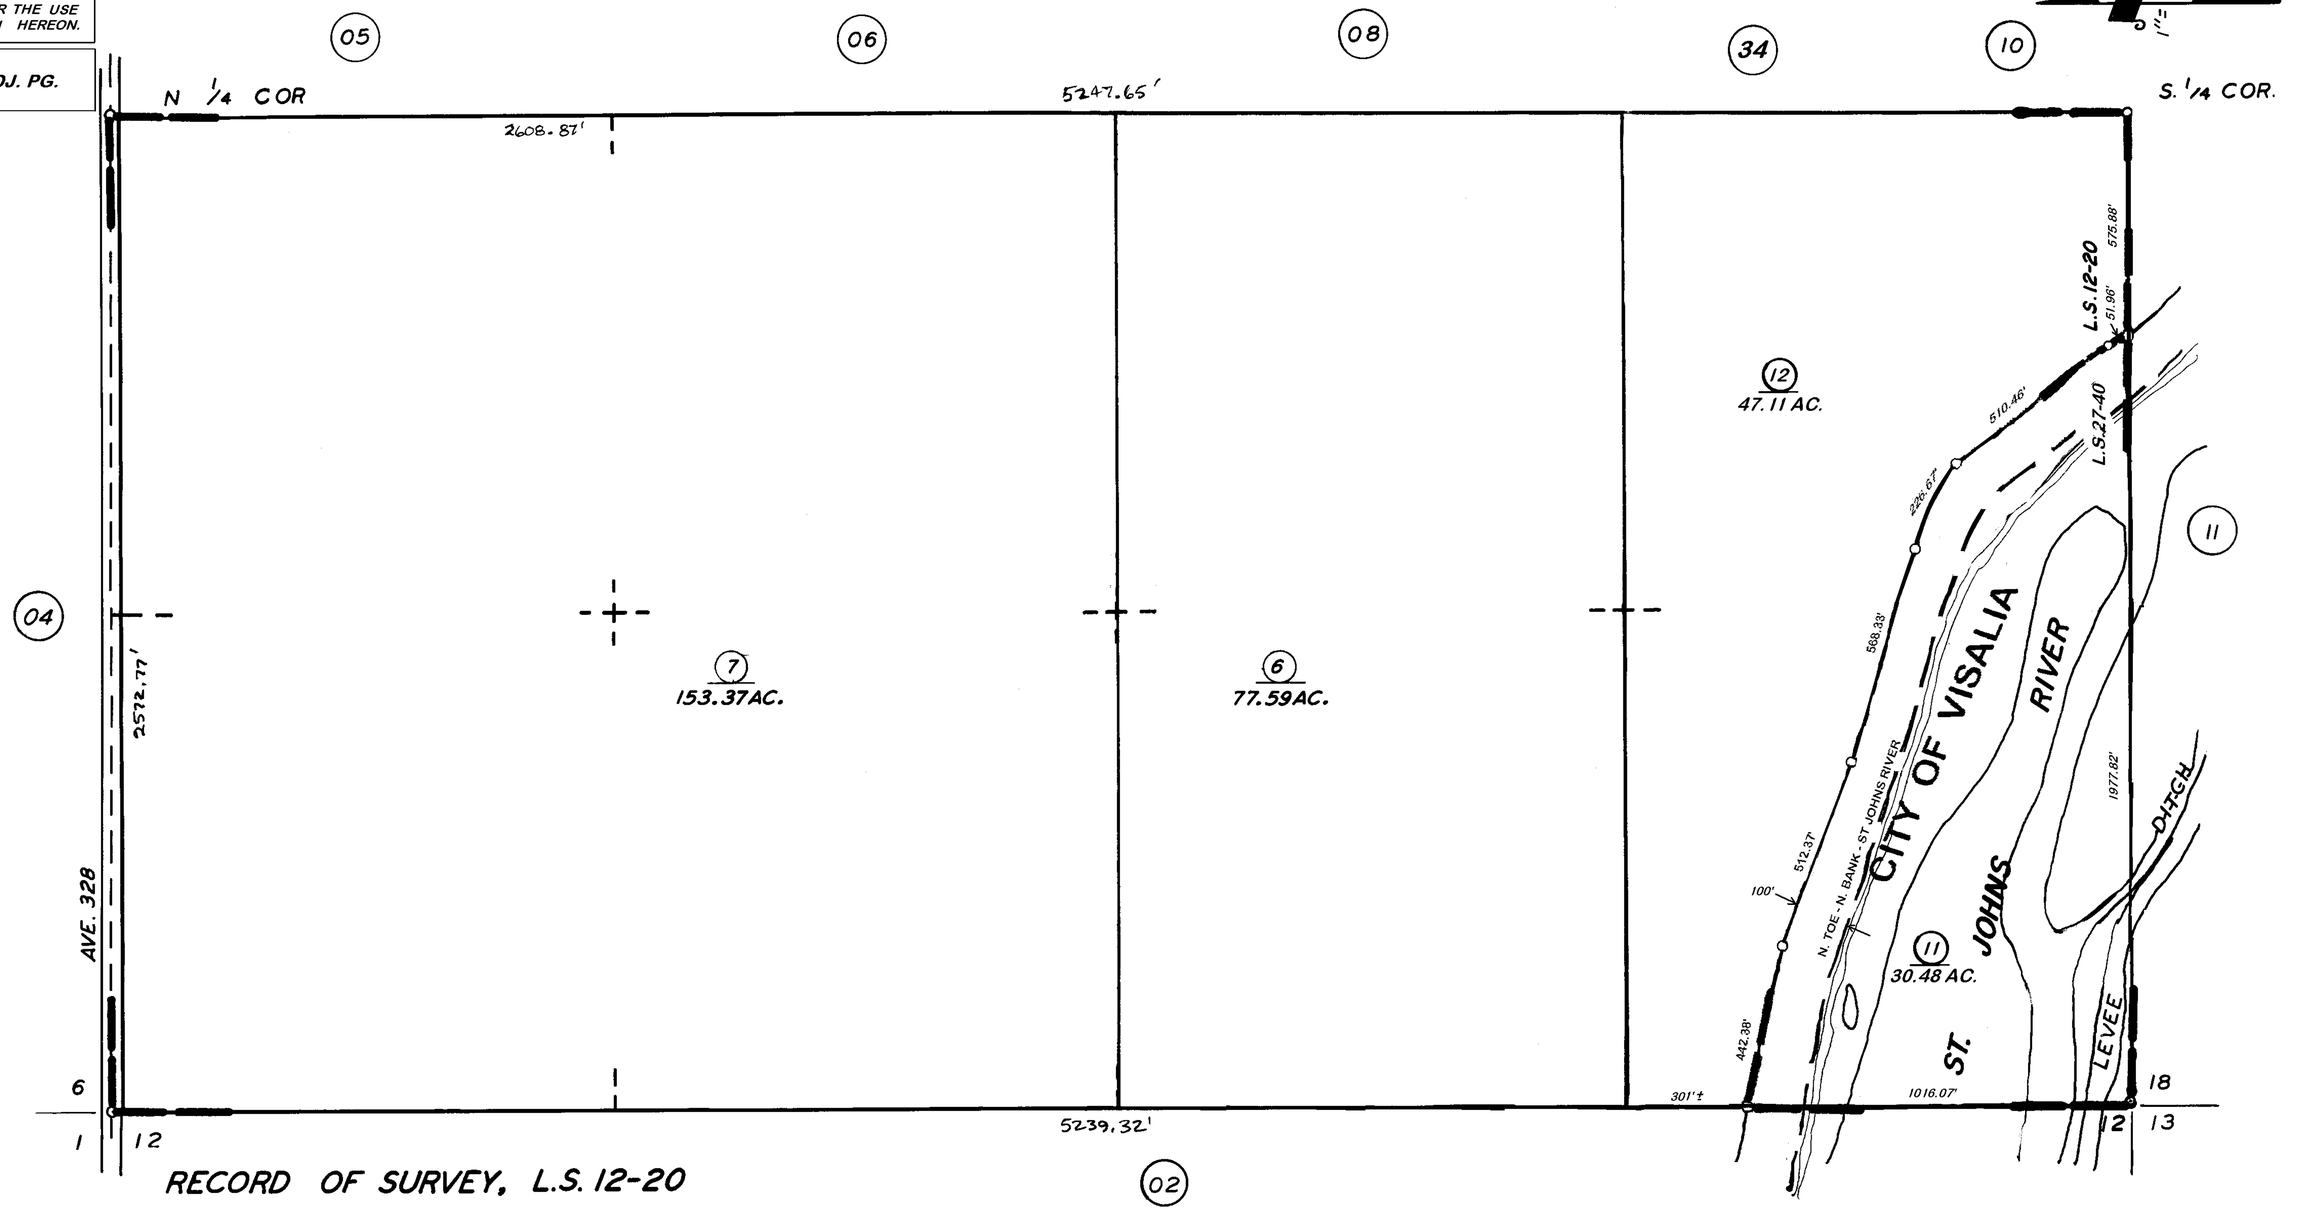

RECORD OF SURVEY, L.S. 12-20
RECORD OF SURVEY, L.S. 27-40

VICINITY OF VISALIA

ASSESSOR'S MAPS BK. 078, PG. 07

COUNTY OF TULARE, CALIF.

NOTE — ASSESSOR'S BLOCK NUMBERS SHOWN IN ELLIPSES
ASSESSOR'S PARCEL NUMBERS SHOWN IN CIRCLES