DISCLAIMER

THIS MAP WAS PREPARED FOR LOCAL PROPERTY ASSESSMENT PURPOSES ONLY. THE PARCELS SHOWN HEREON MAY NOT COMPLY WITH STATE AND LOCAL SUBDIVISION ORDINANCES. NO LIABILITY IS ASSUMED FOR THE USE OF THE INFORMATION HEREON.

REVISED: **12/1/2008**
REASON: **UPDATE ADJ. PG.**
CAD TECH: JLC

N½ OF SE¼ OF SE¼ OF SEC. 7, T. 18S., R. 25E

TAX CODE AREA
153-046

78-09

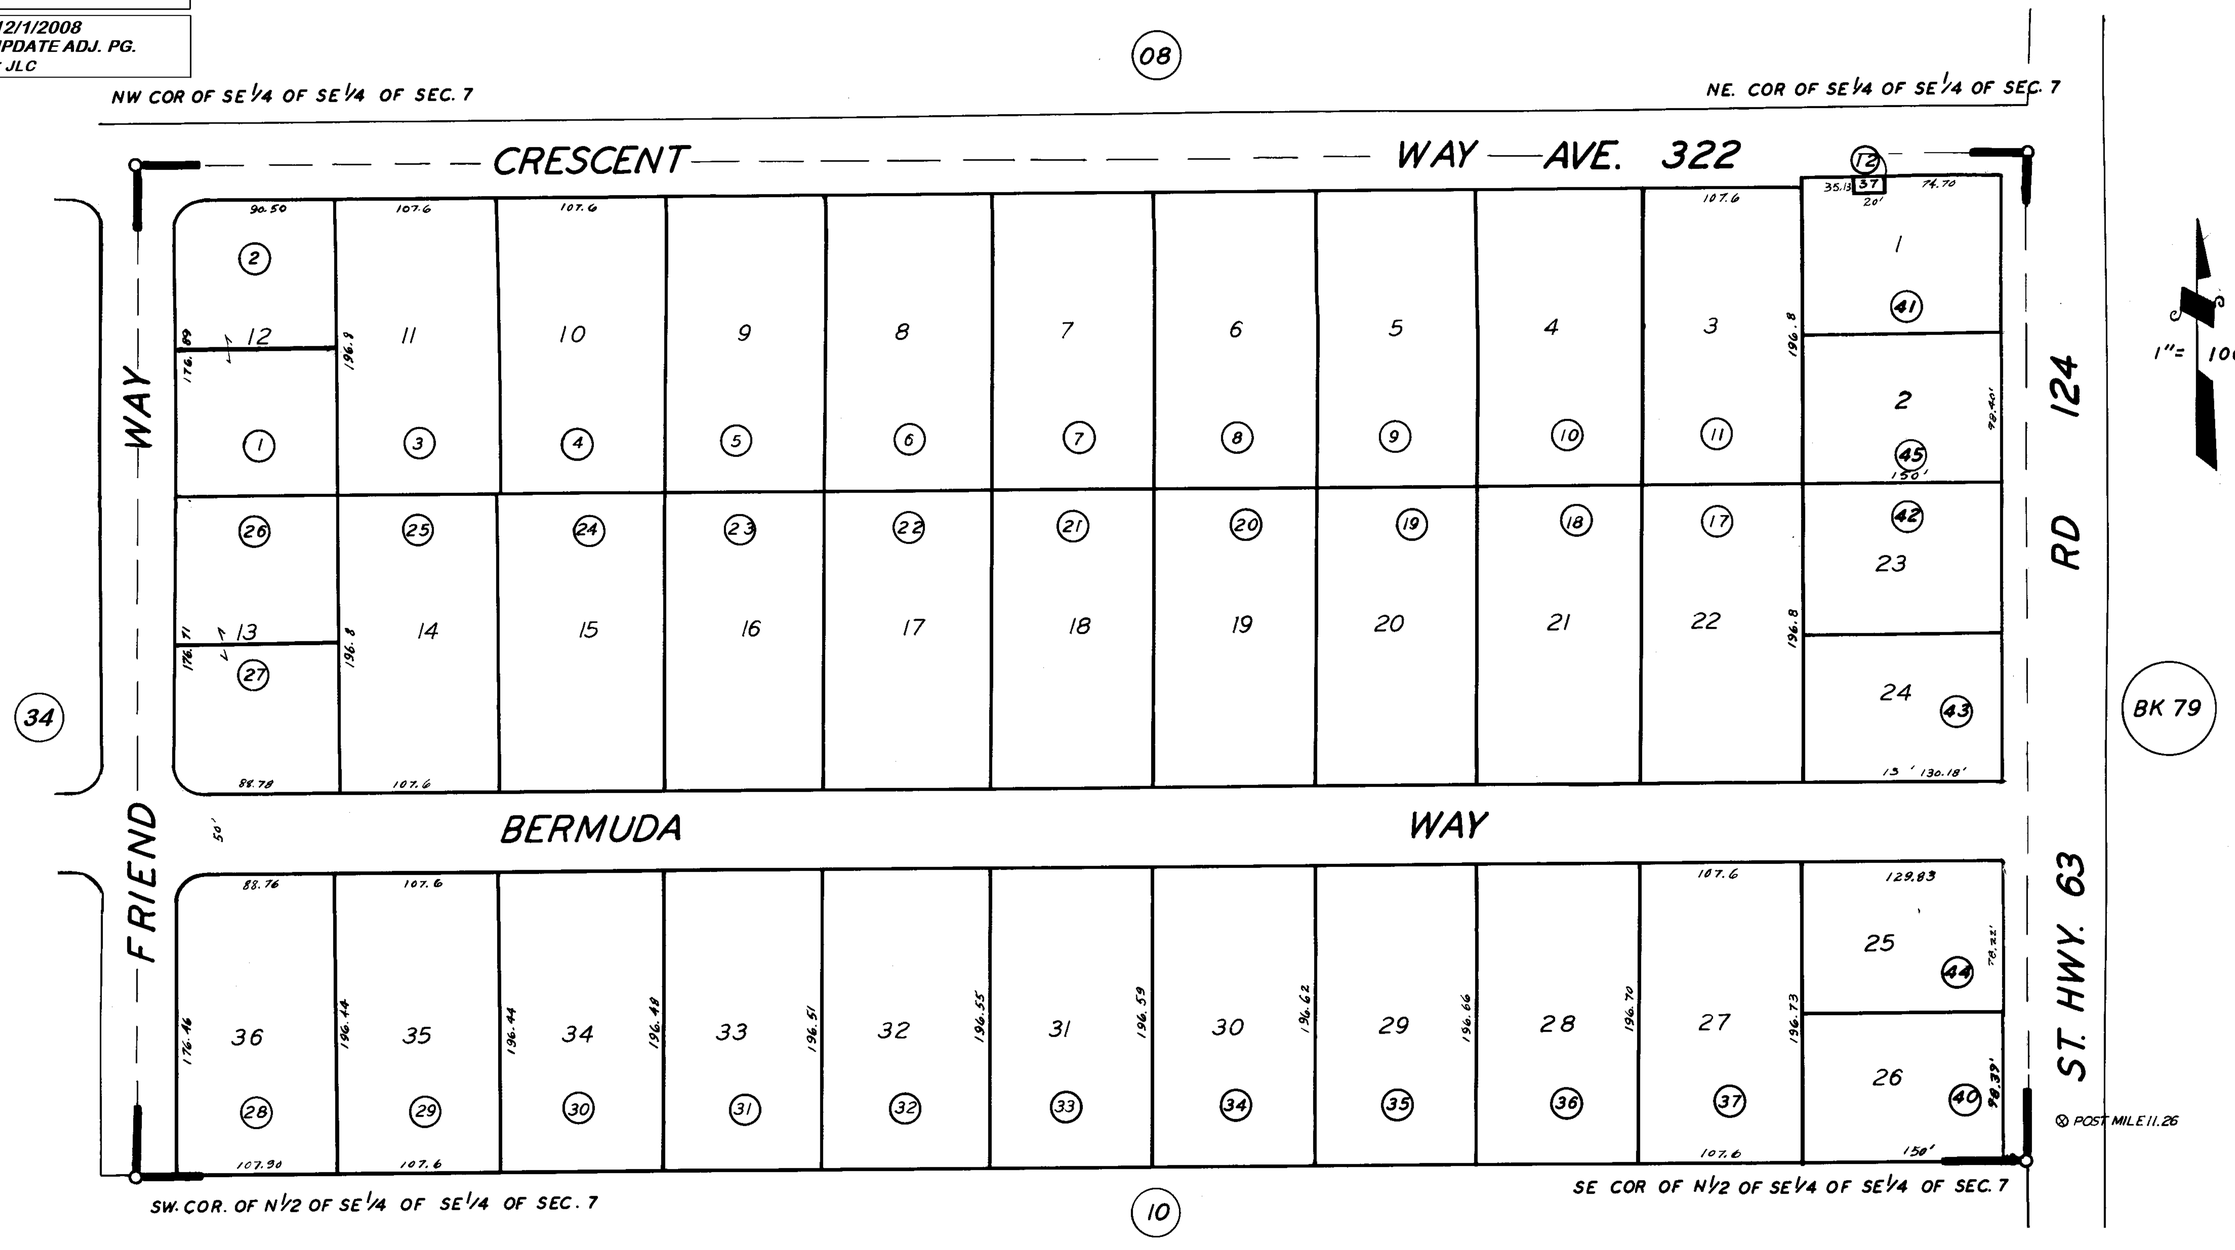

TRACT NO. III R. M. 19-135

ASSESSOR'S MAPS BK. 78, PG. 09
COUNTY OF TULARE, CALIF.

NOTE — ASSESSOR'S BLOCK NUMBERS SHOWN IN ELLIPSES
ASSESSOR'S PARCEL NUMBERS SHOWN IN CIRCLES