S1/2 SEC.18, T.18S., R.25E., M.D.B.&M.

Tax Area Code 078–12
006–201

DISCLAIMER

THIS MAP WAS PREPARED FOR LOCAL PROPERTY ASSESSMENT PURPOSES ONLY AND THE PARCELS SHOWN HEREON MAY NOT COMPLY WITH STATE AND LOCAL SUBDIVISION ORDINANCES, AND NO LIABILITY IS ASSUMED FOR THE USE OF THE INFORMATION SHOWN HEREON. R & T CODE SEC. 327, 408.3, ETC.

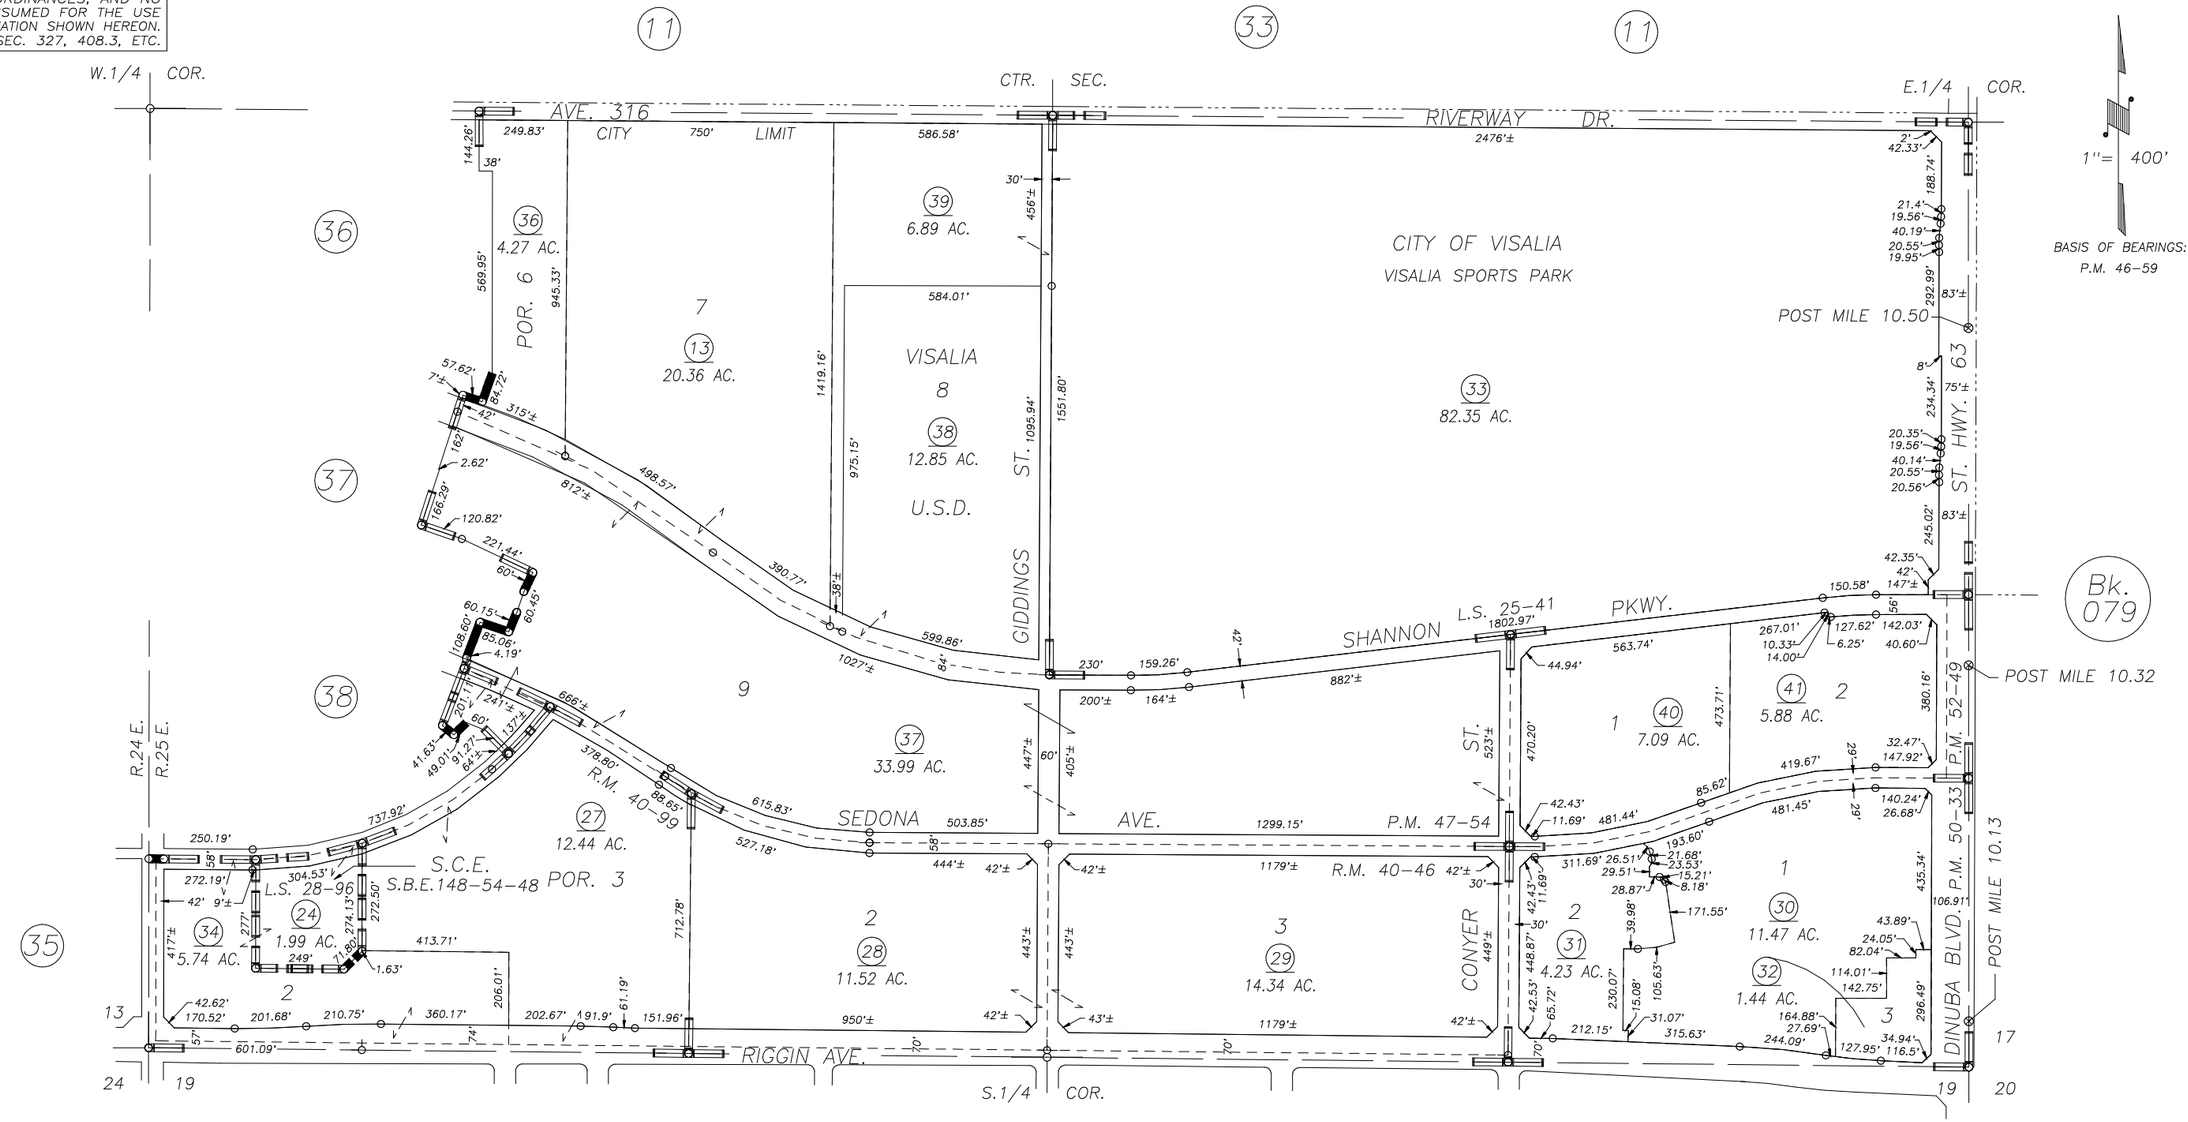

RECORD OF SURVEY, L.S. 25–41
POR. SHANNON RANCH EAST SUBDIVISION MAP, R.M. 40–46
POR. PARCEL MAP NO. 4649, P.M. 47–54
POR. SHANNON RANCH CENTRAL SUBDIVISION MAP, R.M. 40–99
PARCEL MAP NO. 4928, P.M. 50–33
RECORD OF SURVEY, L.S. 28–96
PARCEL MAP NO 5142, P.M. 52–49

CITY OF VISALIA
ASSESSOR'S MAPS BK. 078 , PG. 12
COUNTY OF TULARE, CALIFORNIA, U.S.A.

NOTE: Assessor's Parcel Numbers Shown in Circles (1)
Assessor's Block Numbers Shown in Ellipses (123)

2015–0062920	11/10/2015	ARL
REVISION	DATE	TECH