S1/2 SEC.16, T.18S., R.25E., M.D.B.&M.

Tax Area Codes 079–06
153–046

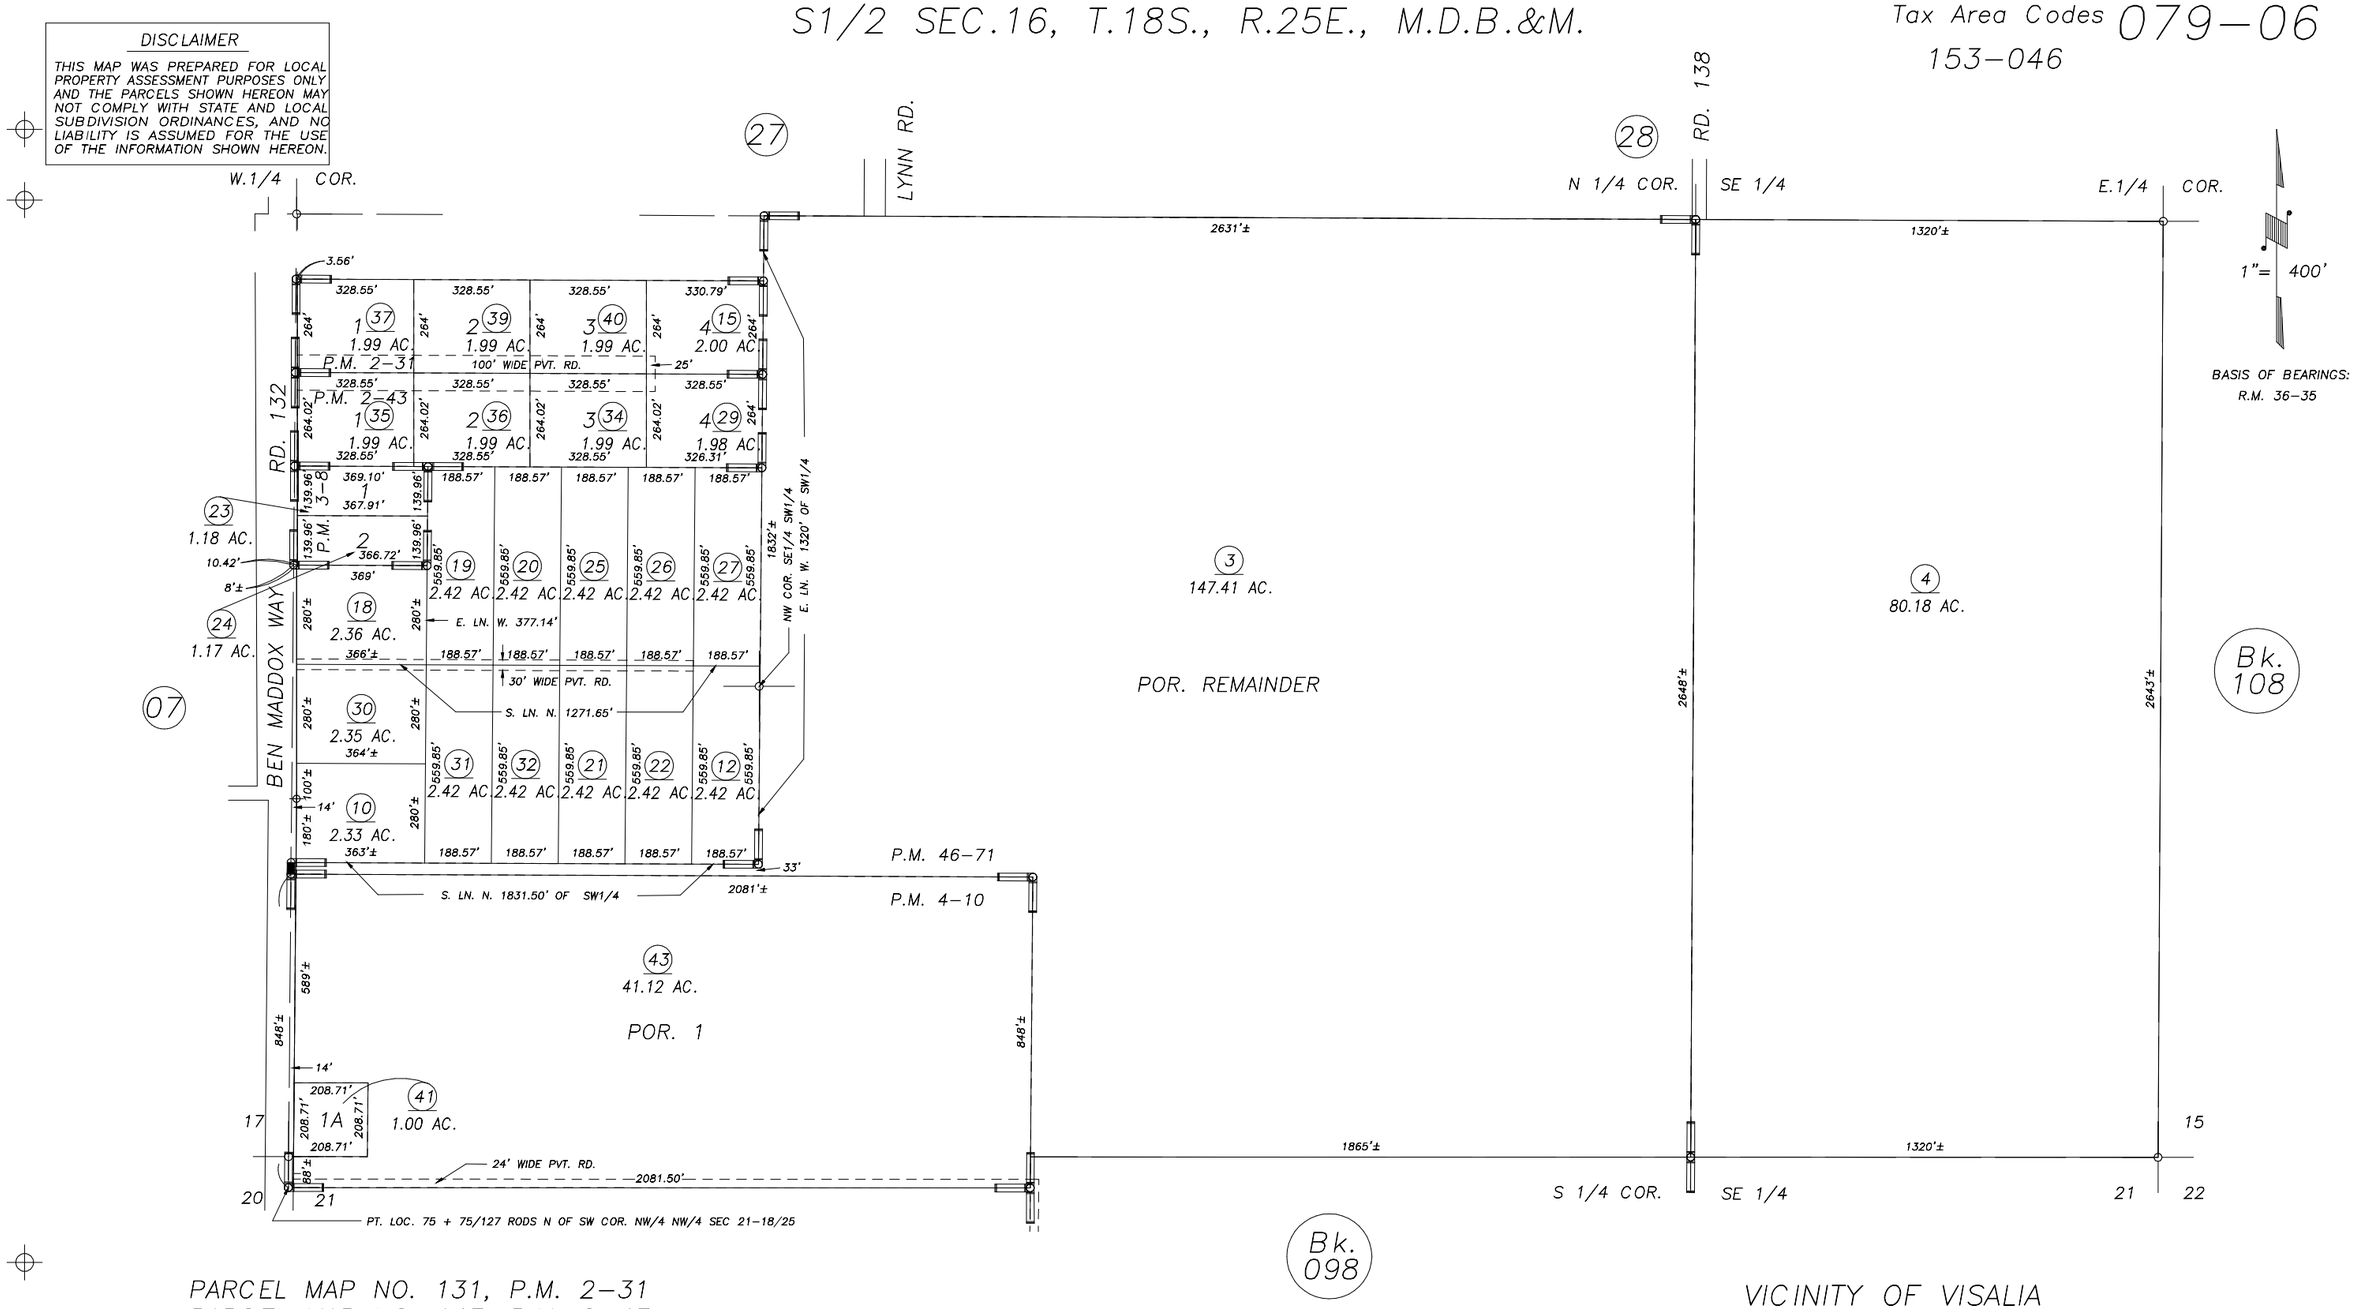

PARCEL MAP NO. 131, P.M. 2–31
PARCEL MAP NO. 143, P.M. 2–43
PARCEL MAP NO. 208, P.M. 3–8
POR. PARCEL MAP NO. 310, P.M. 4–10
POR. PARCEL MAP NO. 4566, P.M. 46–71

VICINITY OF VISALIA
ASSESSOR'S MAPS BK.079 , PG.06
COUNTY OF TULARE, CALIFORNIA, U.S.A.

NOTE: Assessor's Parcel Numbers Shown in Circles (1)
Assessor's Block Numbers Shown in Elipses (123)

REVISION	DATE	TECH
2003–0056930	05/11/2005	RBP