DISCLAIMER

THIS MAP WAS PREPARED FOR LOCAL PROPERTY ASSESSMENT PURPOSES ONLY. THE PARCELS SHOWN HEREON MAY NOT COMPLY WITH STATE AND LOCAL SUBDIVISION ORDINANCES. NO LIABILITY IS ASSUMED FOR THE USE OF THE INFORMATION HEREON.

REVISED: 09/25/2007
REASON: 2005-0075870
CAD TECH: JLC

POR. N½ OF SW¼ SEC. 8, T.18S., R.25E., M. D. B. & M.

TAX CODE AREA **079-10**
153-046

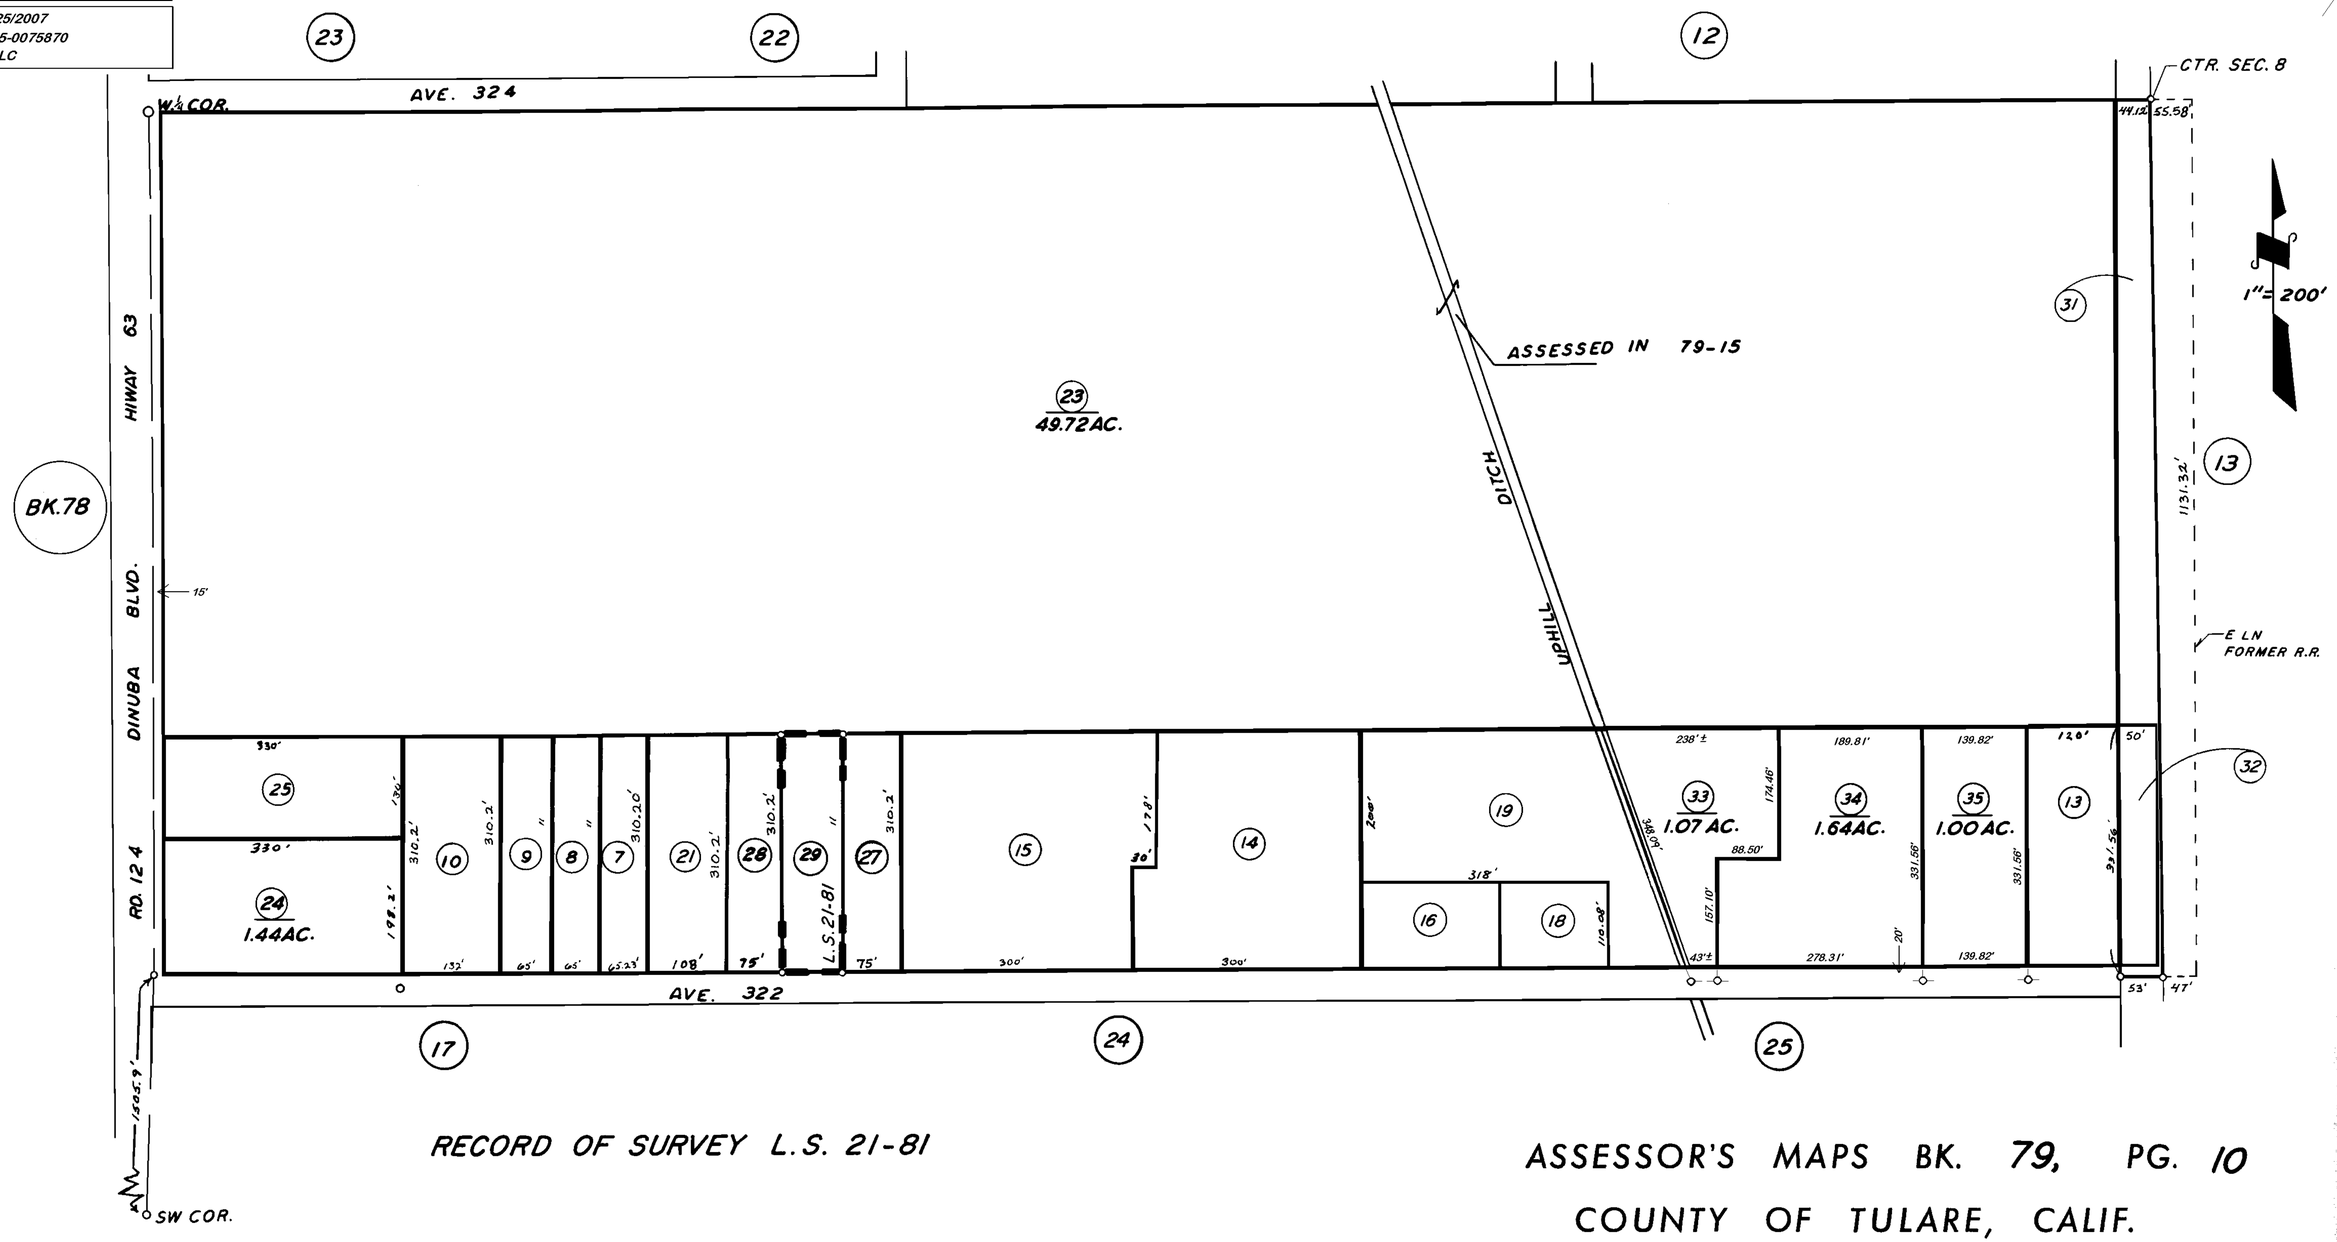

RECORD OF SURVEY L.S. 21-81

ASSESSOR'S MAPS BK. 79, PG. 10
COUNTY OF TULARE, CALIF.

NOTE — ASSESSOR'S BLOCK NUMBERS SHOWN IN ELLIPSES
ASSESSOR'S PARCEL NUMBERS SHOWN IN CIRCLES

3-28-63 CS
2-19-62 TN