DISCLAIMER

THIS MAP WAS PREPARED FOR LOCAL PROPERTY ASSESSMENT PURPOSES ONLY. THE PARCELS SHOWN HEREON MAY NOT COMPLY WITH STATE AND LOCAL SUBDIVISION ORDINANCES. NO LIABILITY IS ASSUMED FOR THE USE OF THE INFORMATION HEREON. R & T CODE SEC. 327, 408.3, ETC.

REVISED: 10/08/2015
REASON: 2015-0046190
CAD TECH: NFL

POR. E.½ OF NW¼ SEC. 8, T.18S., R.25E., M. D. B. & M.

TAX CODE AREA **79-12**

153-046

1" = 200'

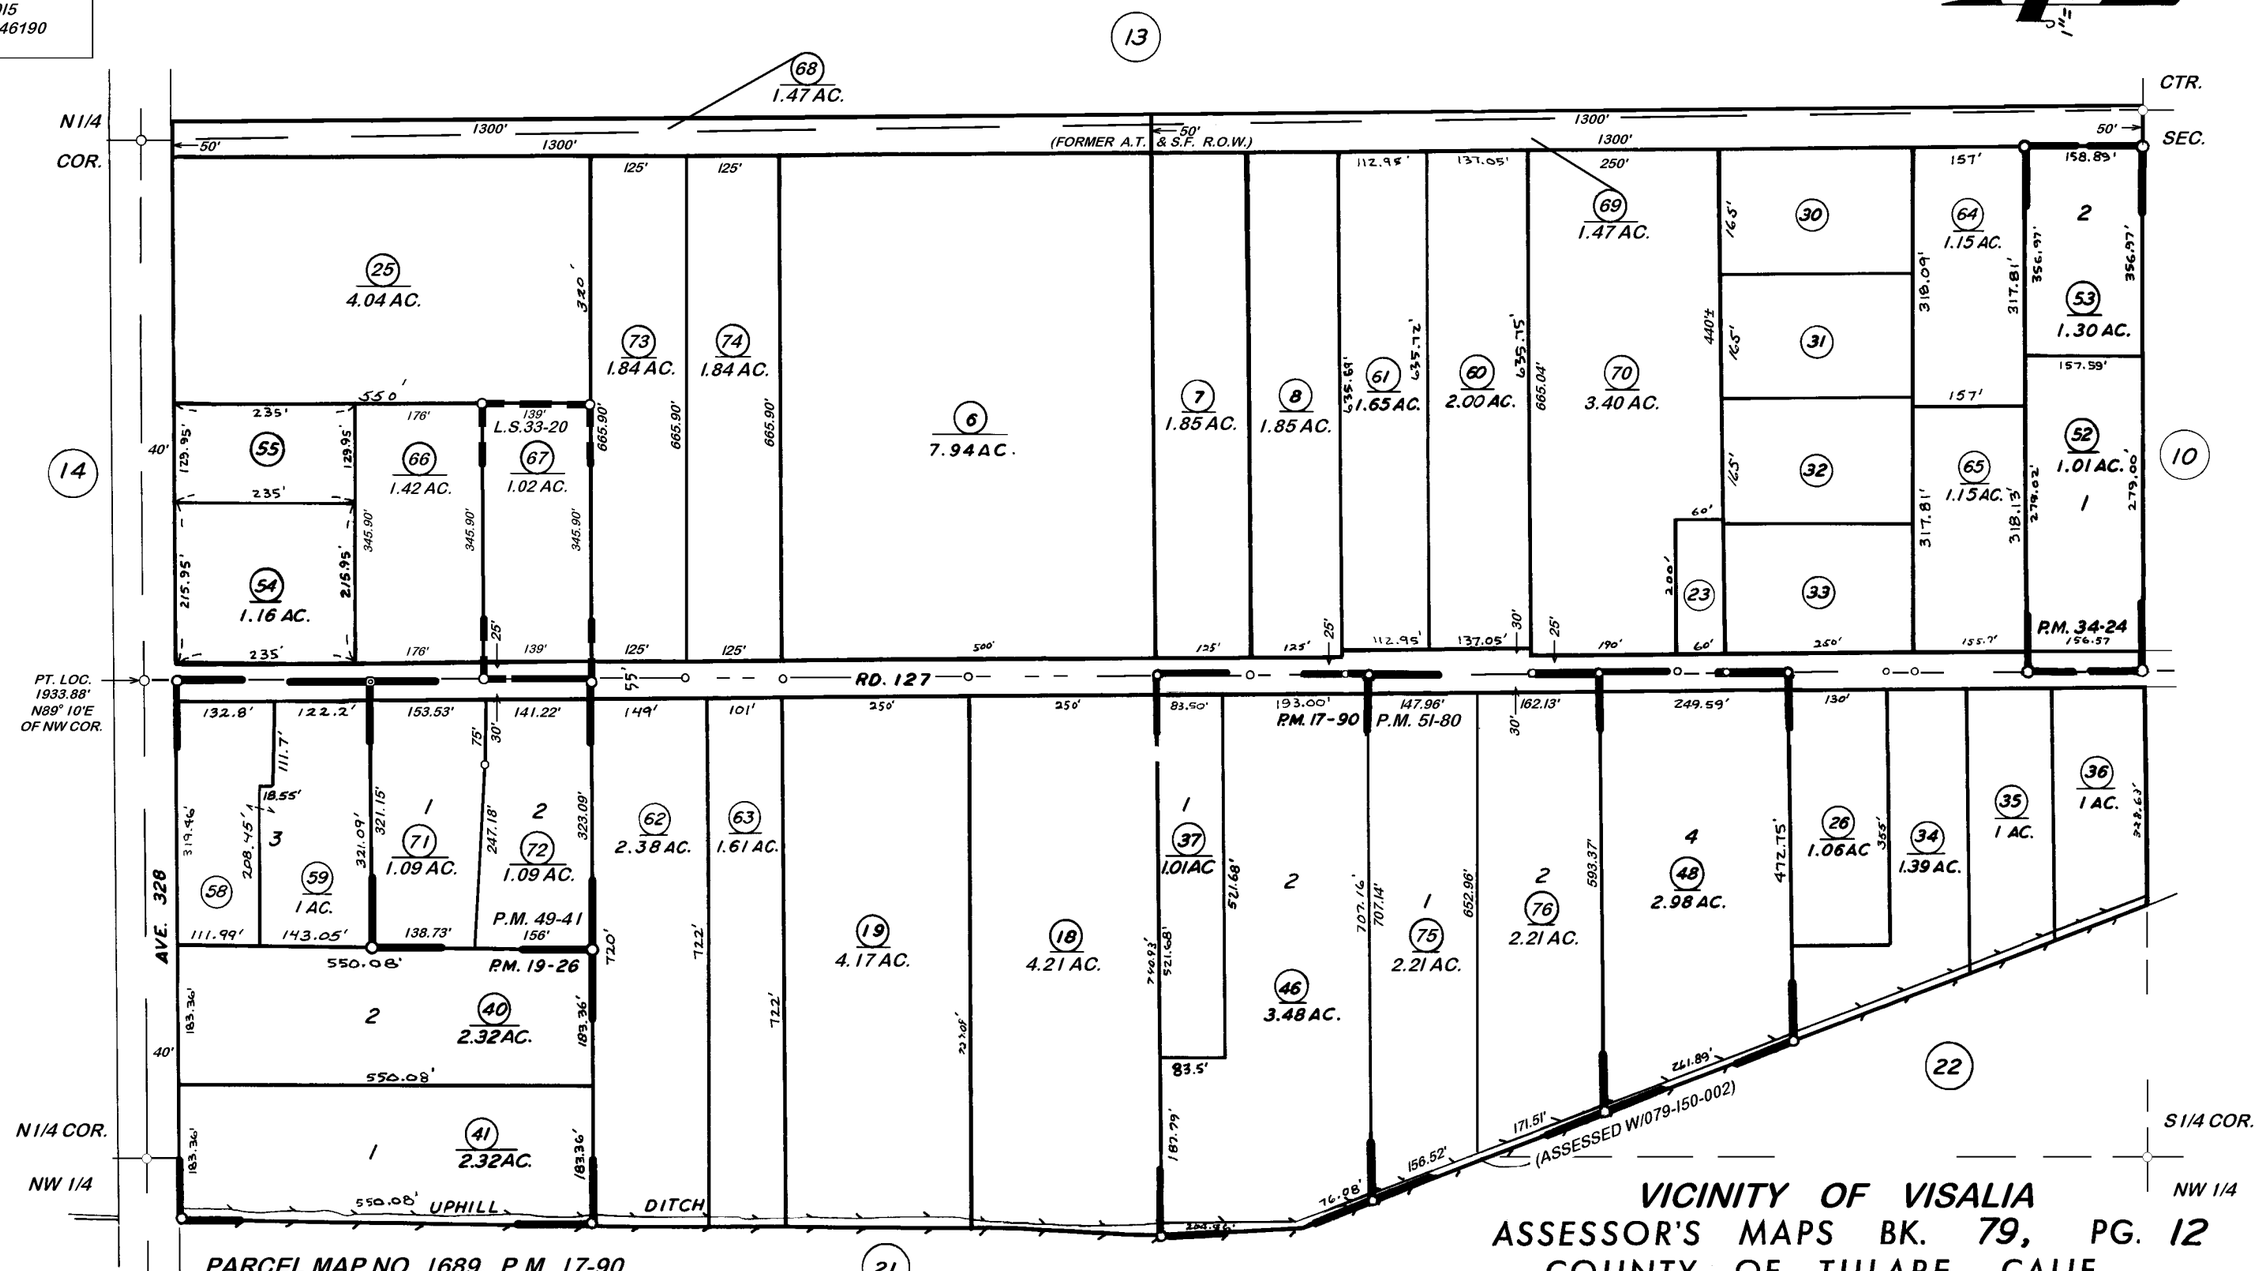

PARCEL MAP NO. 1689, P.M. 17-90
PARCEL MAP NO. 1825, P.M. 19-26
PARCEL MAP NO. 3322, P.M. 34-24
PARCEL MAP NO. 4836, P.M. 49-41
PARCEL MAP NO. 5074, P.M. 51-80
RECORD OF SURVEY, L.S. 33-20

NOTE — ASSESSOR'S BLOCK NUMBERS SHOWN IN ELLIPSES
ASSESSOR'S PARCEL NUMBERS SHOWN IN CIRCLES

VICINITY OF VISALIA
ASSESSOR'S MAPS BK. 79, PG. 12
COUNTY OF TULARE, CALIF.