**DISCLAIMER**

THIS MAP WAS PREPARED FOR LOCAL PROPERTY ASSESSMENT PURPOSES ONLY. THE PARCELS SHOWN HEREON MAY NOT COMPLY WITH STATE AND LOCAL SUBDIVISION ORDINANCES. NO LIABILITY IS ASSUMED FOR THE USE OF THE INFORMATION HEREON. R & T CODE SEC. 327, 408.3, ETC.

REVISED: 5/25/2016
REASON: 2014-0001802
CAD TECH: NFL

# S1/2 SEC. 5, EX. SE1/4 OF SW1/4 T.18S., R.25E., M. D. B. & M.

TAX CODE AREA
153 - 046
153 - 047
153 - 052

**79-15**

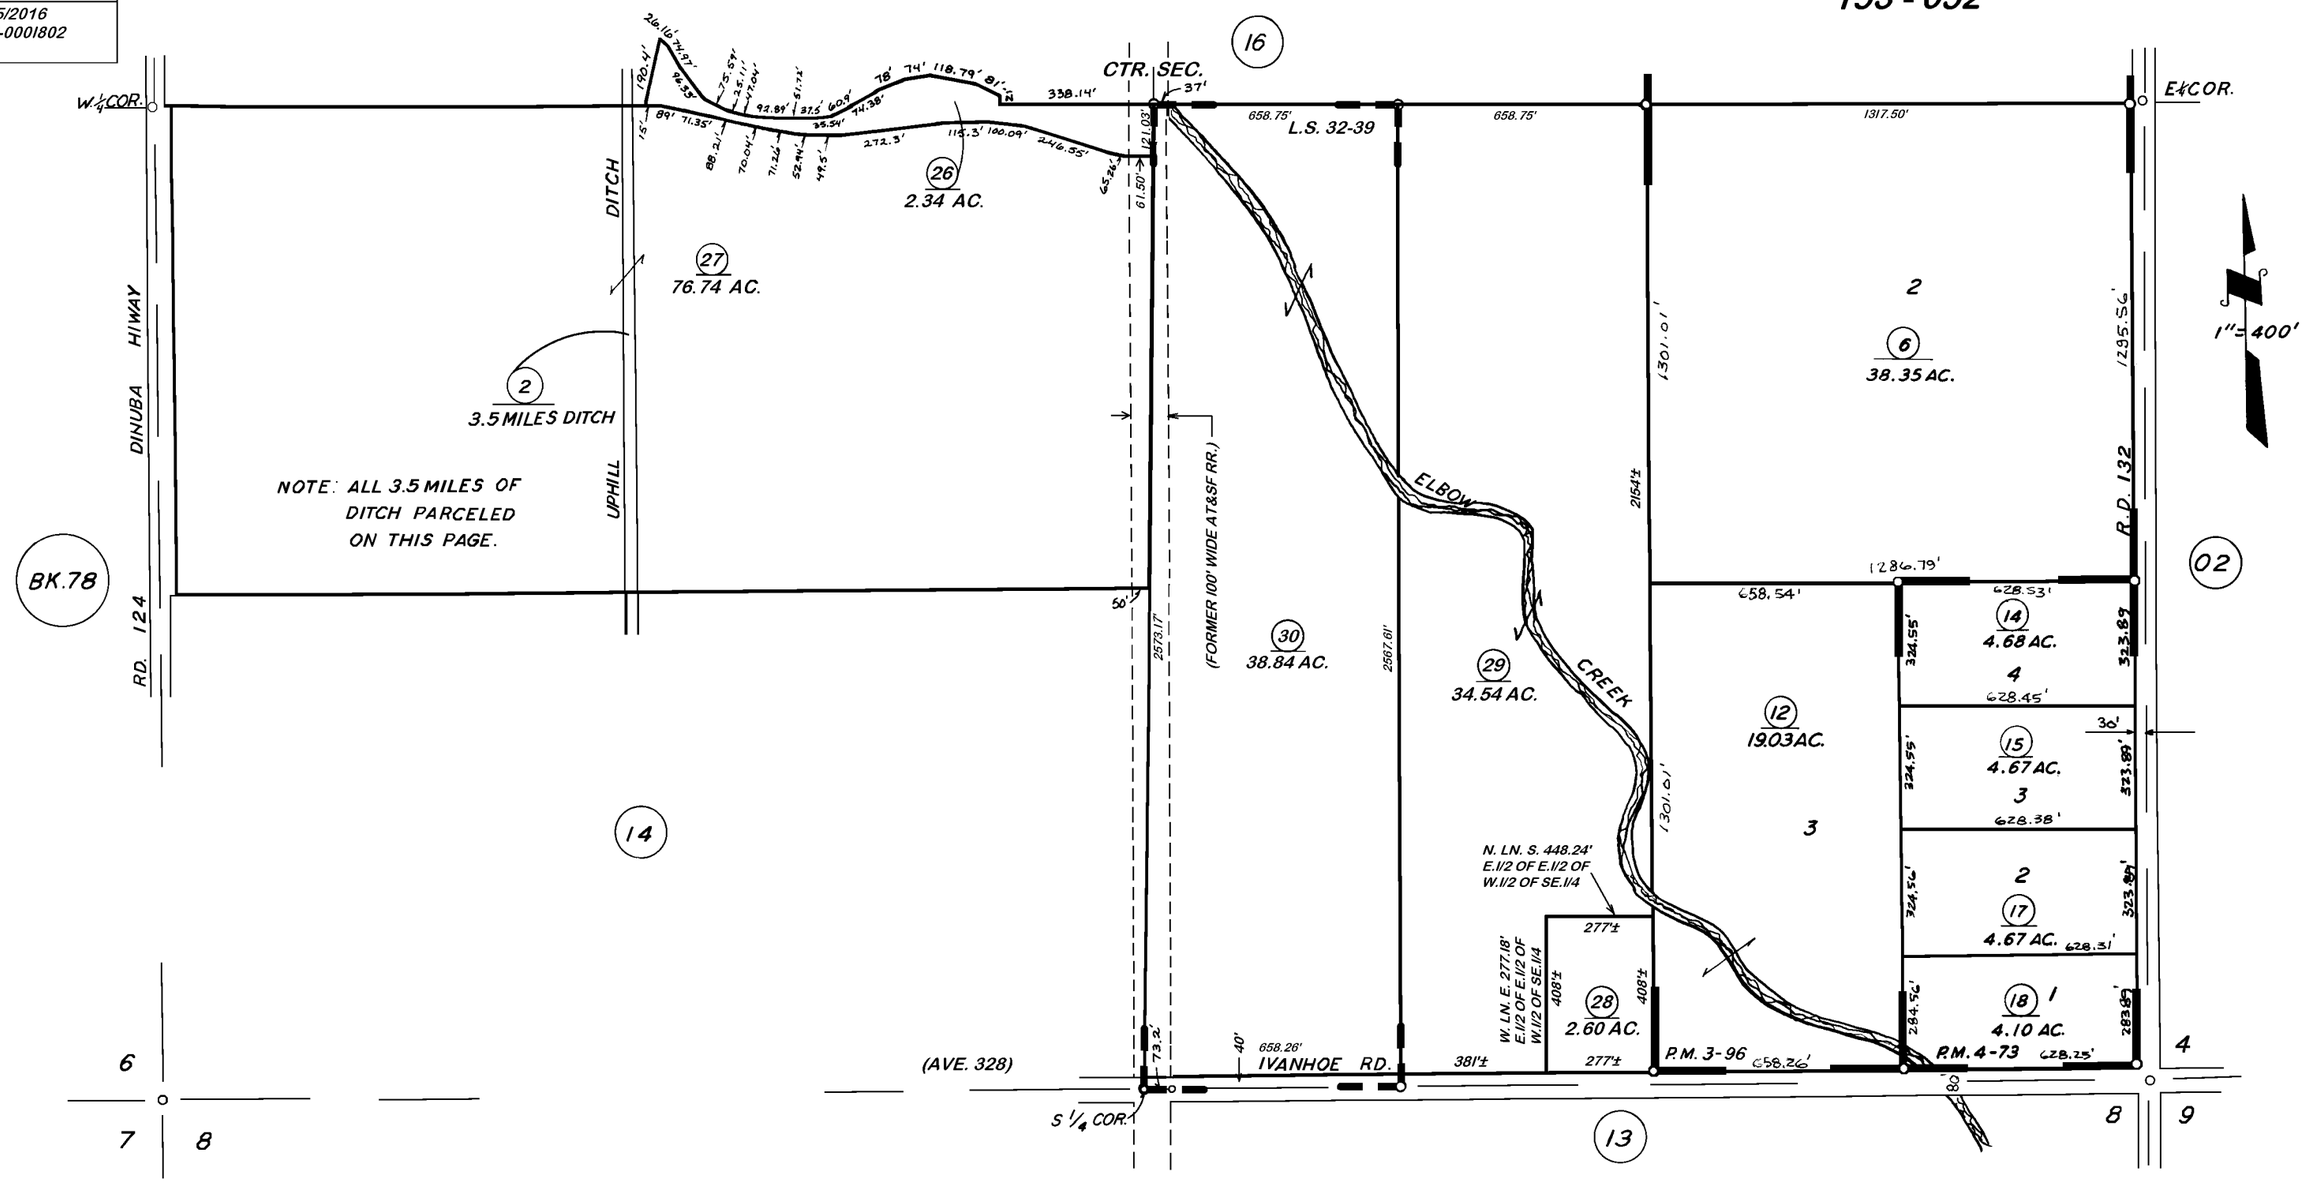


PARCEL MAP 373 P.M. 4-73
POR. PARCEL MAP 296 P.M. 3-96
RECORD OF SURVEY, L.S. 32-39

ASSESSOR'S MAPS BK. 79, PG. 15
COUNTY OF TULARE, CALIF.

NOTE — ASSESSOR'S BLOCK NUMBERS SHOWN IN ELLIPSES
ASSESSOR'S PARCEL NUMBERS SHOWN IN CIRCLES