N1/2 OF NW1/4 SEC.9, T.18S., R.25E., M.D.B.&M.

Tax Area Codes
153–046

079–18

DISCLAIMER

THIS MAP WAS PREPARED FOR LOCAL PROPERTY ASSESSMENT PURPOSES ONLY AND THE PARCELS SHOWN HEREON MAY NOT COMPLY WITH STATE AND LOCAL SUBDIVISION ORDINANCES, AND NO LIABILITY IS ASSUMED FOR THE USE OF THE INFORMATION SHOWN HEREON. R & T CODE SEC. 327, 408.3, ETC.

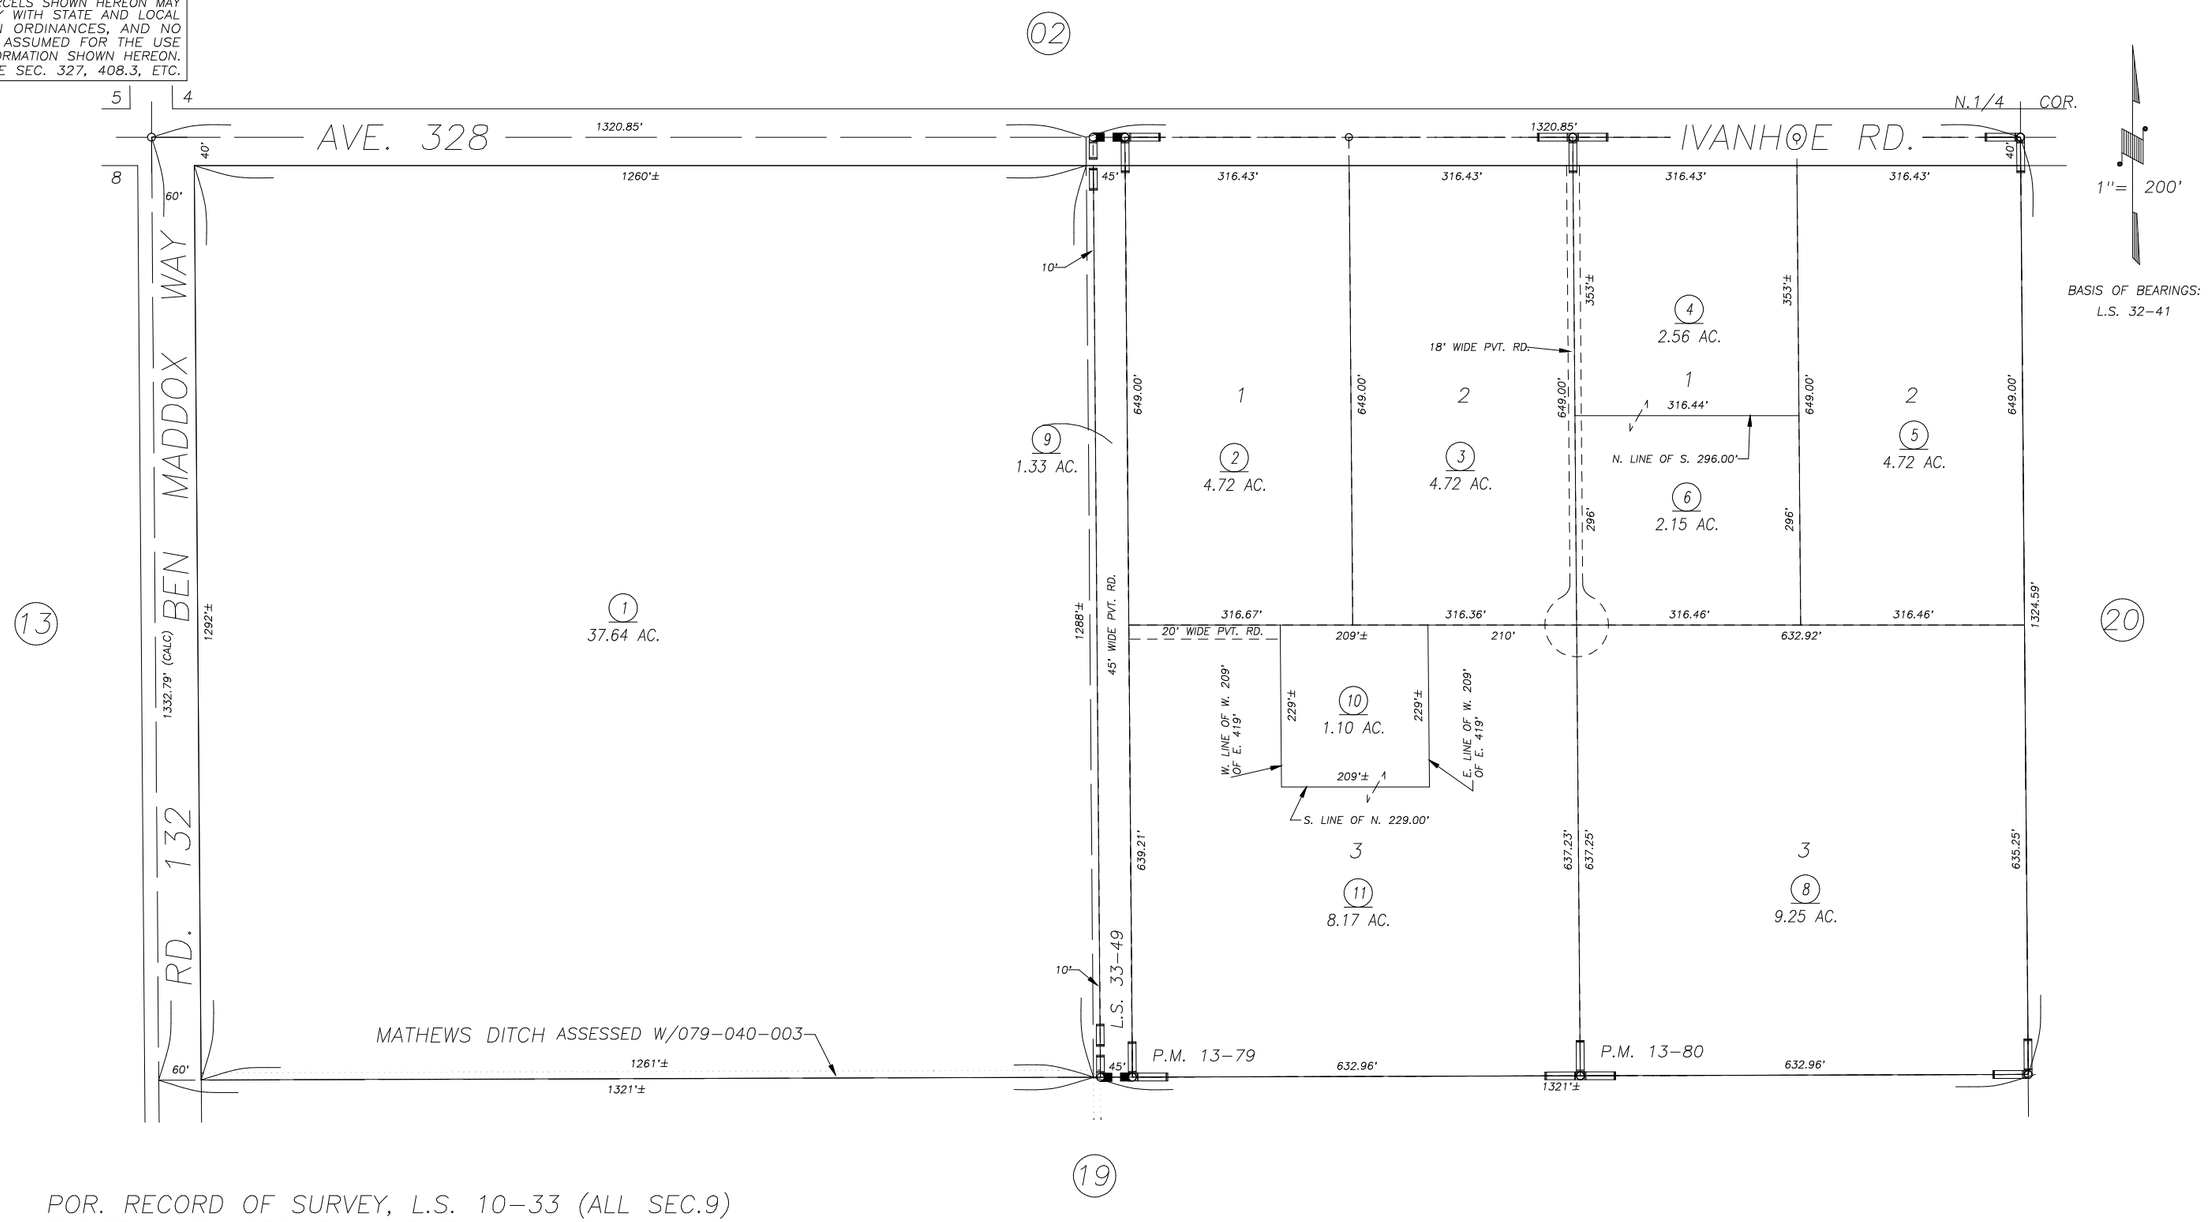

POR. RECORD OF SURVEY, L.S. 10–33 (ALL SEC.9)
PARCEL MAP 1278, P.M. 13–79
PARCEL MAP 1279, P.M. 13–80
POR. RECORD OF SURVEY, L.S. 30–98
POR. RECORD OF SURVEY, L.S. 32–41
POR. RECORD OF SURVEY, L.S. 33–49

ASSESSOR'S MAPS BK. 079 , PG. 18
COUNTY OF TULARE, CALIFORNIA, U.S.A.

NOTE: Assessor's Parcel Numbers Shown in Circles (1)
Assessor's Block Numbers Shown in Ellipses (123)

REVISION	DATE	TECH
2014–0004229	08/20/2015	ARL