DISCLAIMER

THIS MAP WAS PREPARED FOR LOCAL PROPERTY ASSESSMENT PURPOSES ONLY AND THE PARCELS SHOWN HEREON MAY NOT COMPLY WITH STATE AND LOCAL SUBDIVISION ORDINANCES, AND NO LIABILITY IS ASSUMED FOR THE USE OF THE INFORMATION SHOWN HEREON.

POR. NW 1/4 SEC. 8, T.18S., R.25E., M.D.B. & M.

Tax Area Code 153-055

79-21

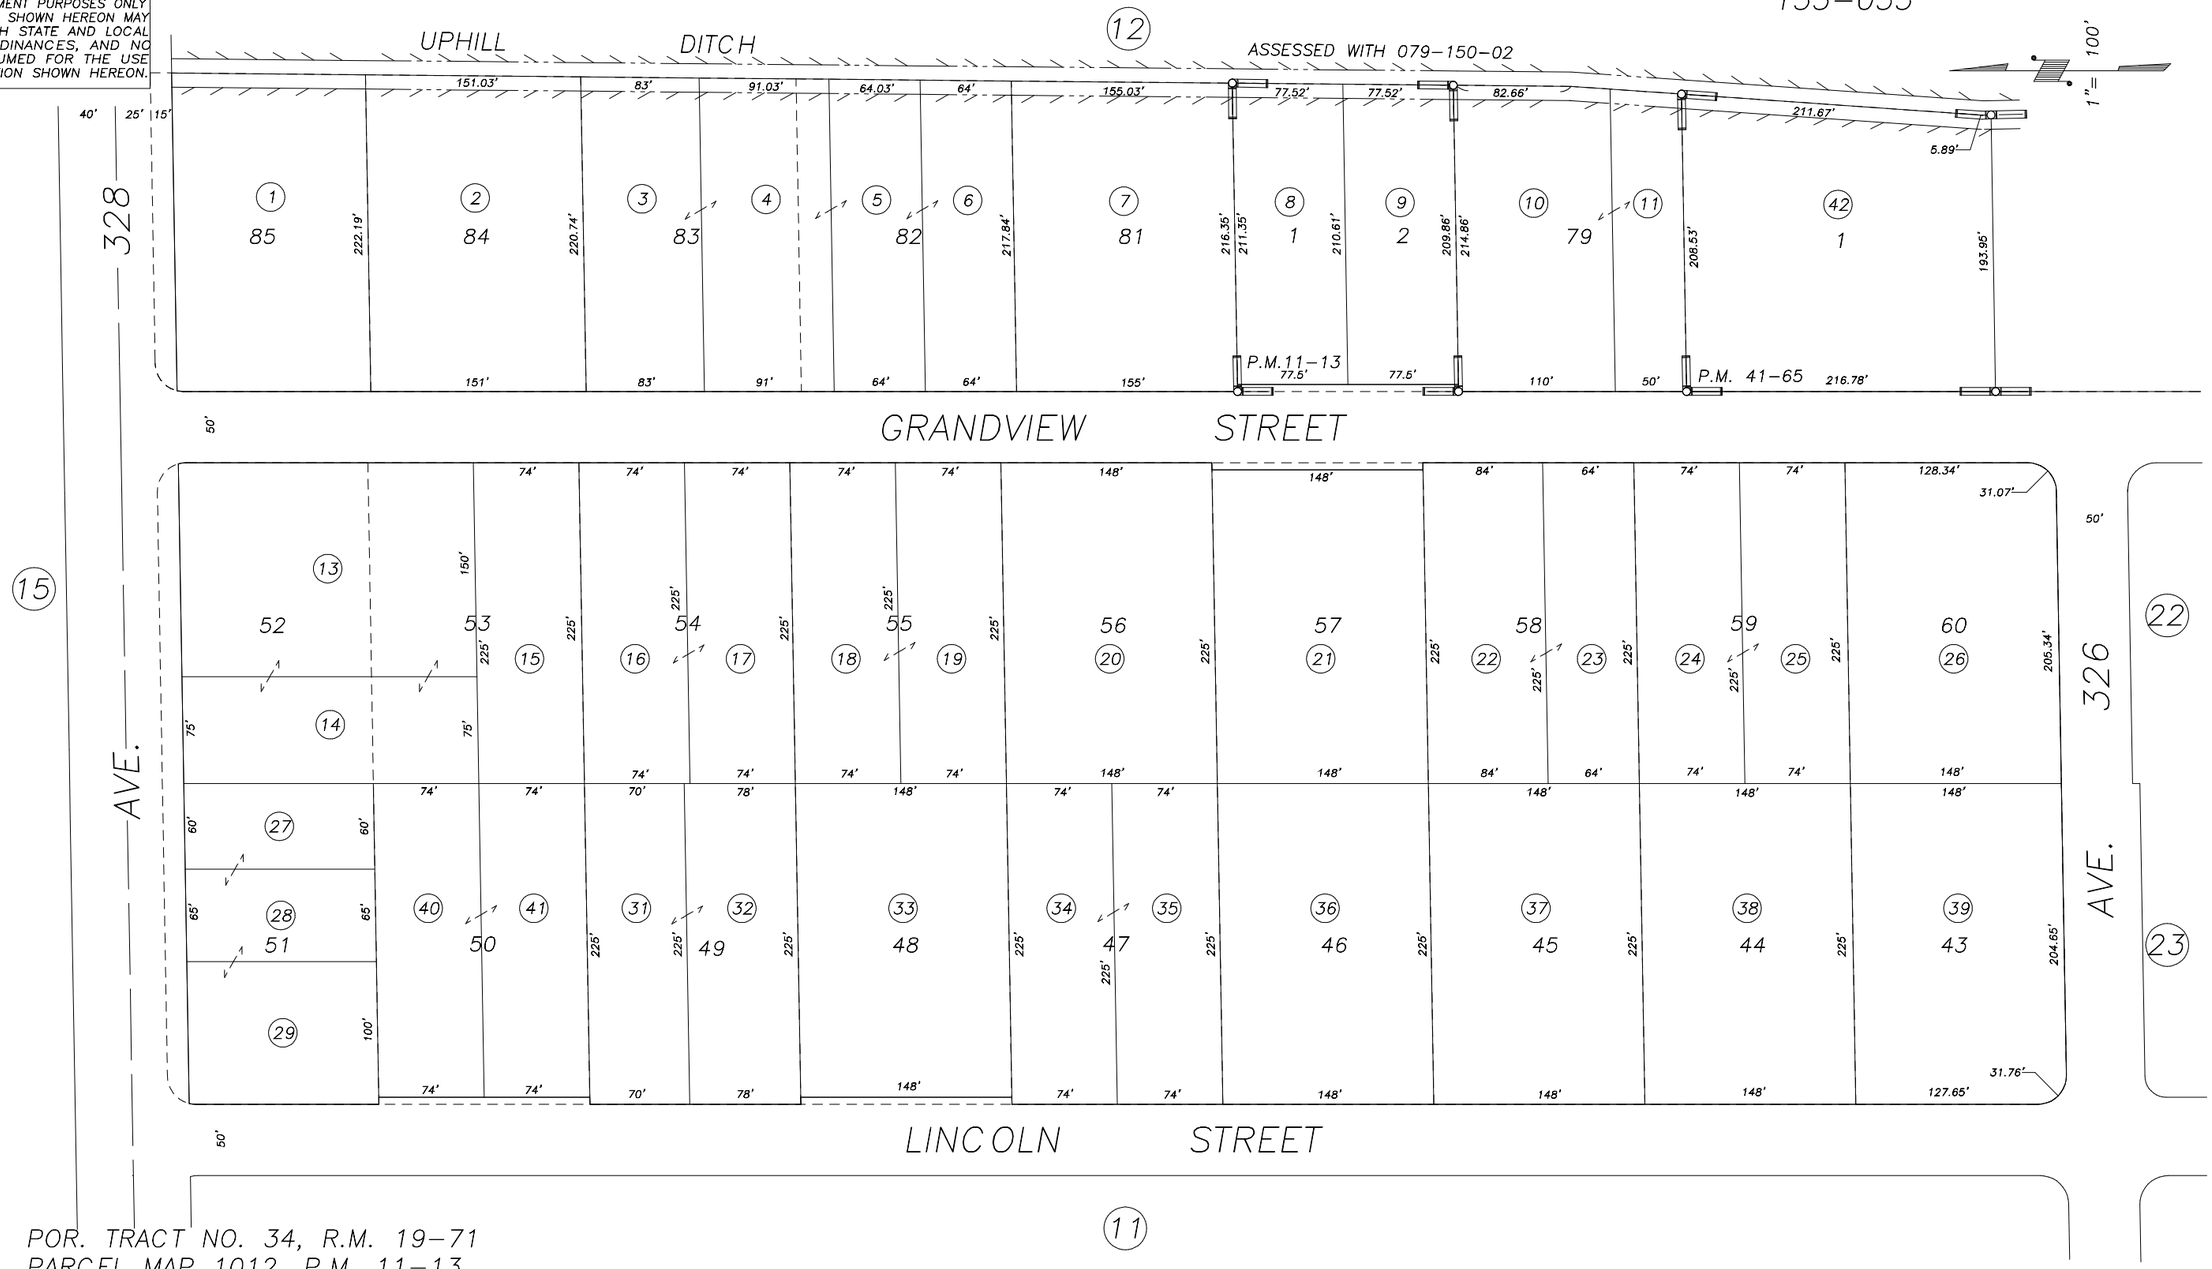

POR. TRACT NO. 34, R.M. 19-71
PARCEL MAP 1012, P.M. 11-13
POR.PARCEL MAP 4061, P.M. 41-65

ASSESSOR'S MAPS BK. 79 , PG. 21 .
COUNTY OF TULARE, CALIF.

NOTE: Assessor's Block Numbers Shown in Ellipses
Assessor's Parcel Numbers Shown in Circles

94/95

REVISION	DATE	BY
P.M.41-65	8/19/93	KPT