POR. NW1/4 SEC. 8, T. 18 S., R. 25 E., M.D.B. & M.

TAX CODE AREA 079-23
153-055

**DISCLAIMER**

THIS MAP WAS PREPARED FOR LOCAL PROPERTY ASSESSMENT PURPOSES ONLY. THE PARCELS SHOWN HEREON MAY NOT COMPLY WITH STATE AND LOCAL SUBDIVISION ORDINANCES. NO LIABILITY IS ASSUMED FOR THE USE OF THE INFORMATION HEREON.

REVISED: 10/27/2009
REASON: 2008-0028388
CAD TECH: LLB

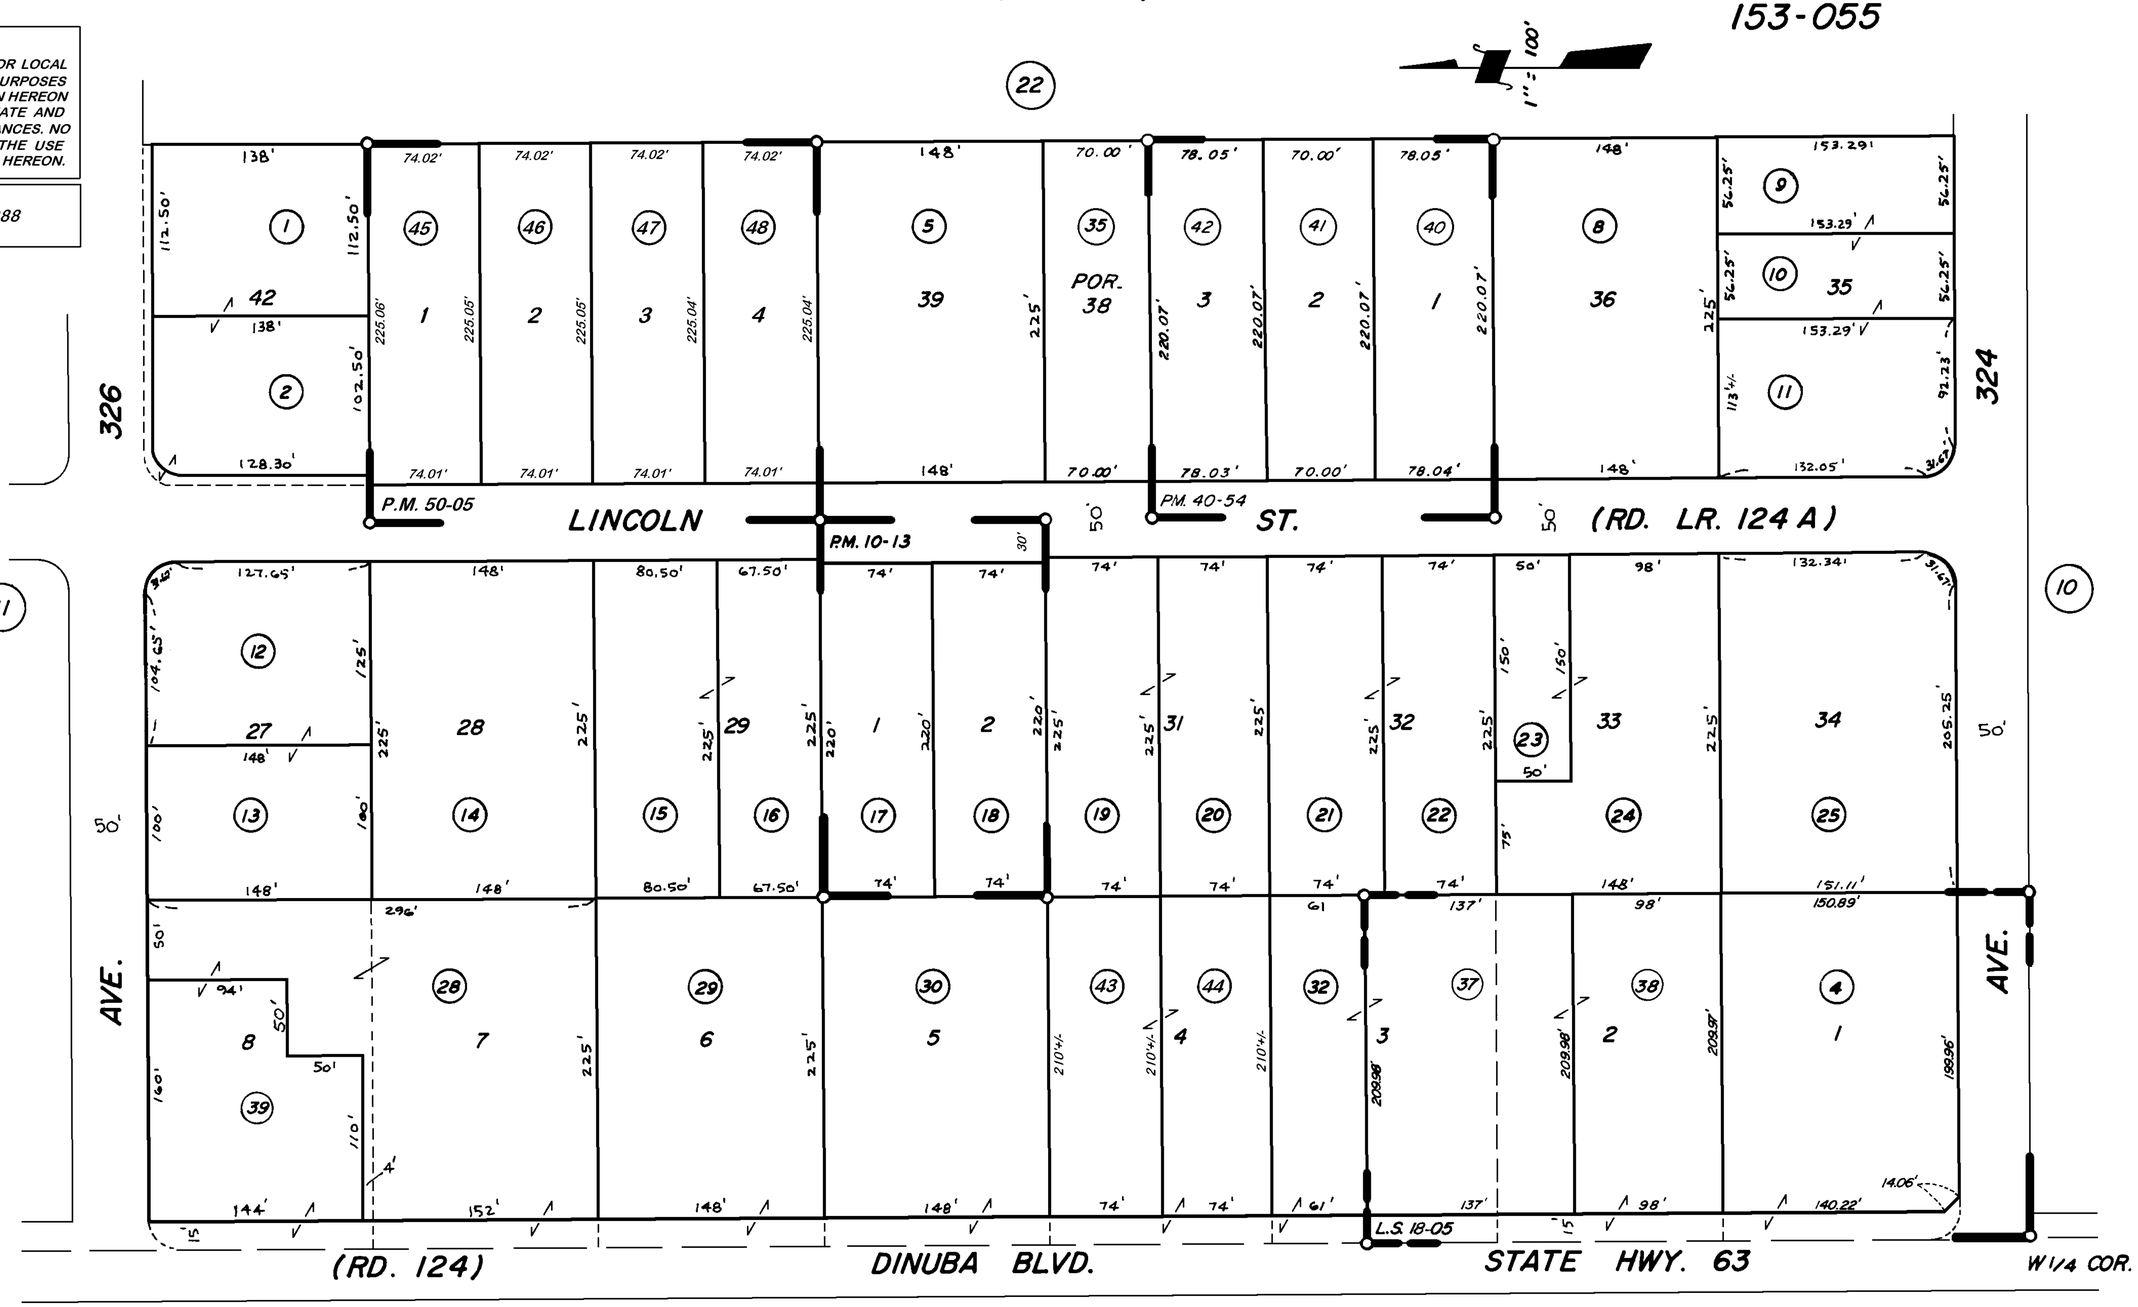


POR. TRACT NO. 34, R.M. 19-71
PARCEL MAP 912, P.M. 10-13
RECORD OF SURVEY, L.S. 18-05
PARCEL MAP 3950, P.M. 40-54
PARCEL MAP 4900, P.M. 50-05

BK. 78

VICINITY OF VISALIA
ASSESSOR'S MAPS BK. 079, PG. 23
COUNTY OF TULARE, CALIF.

NOTE—ASSESSOR'S BLOCK NUMBERS SHOWN IN ELLIPSES
ASSESSOR'S PARCEL NUMBERS SHOWN IN CIRCLES