DISCLAIMER

THIS MAP WAS PREPARED FOR LOCAL PROPERTY ASSESSMENT PURPOSES ONLY AND THE PARCELS SHOWN HEREON MAY NOT COMPLY WITH STATE AND LOCAL SUBDIVISION ORDINANCES, AND NO LIABILITY IS ASSUMED FOR THE USE OF THE INFORMATION SHOWN HEREON.

POR. SW1/4 SEC.8, T.18S., R.25E., M.D.B.&M.

Tax Area Code 079–24

153–046

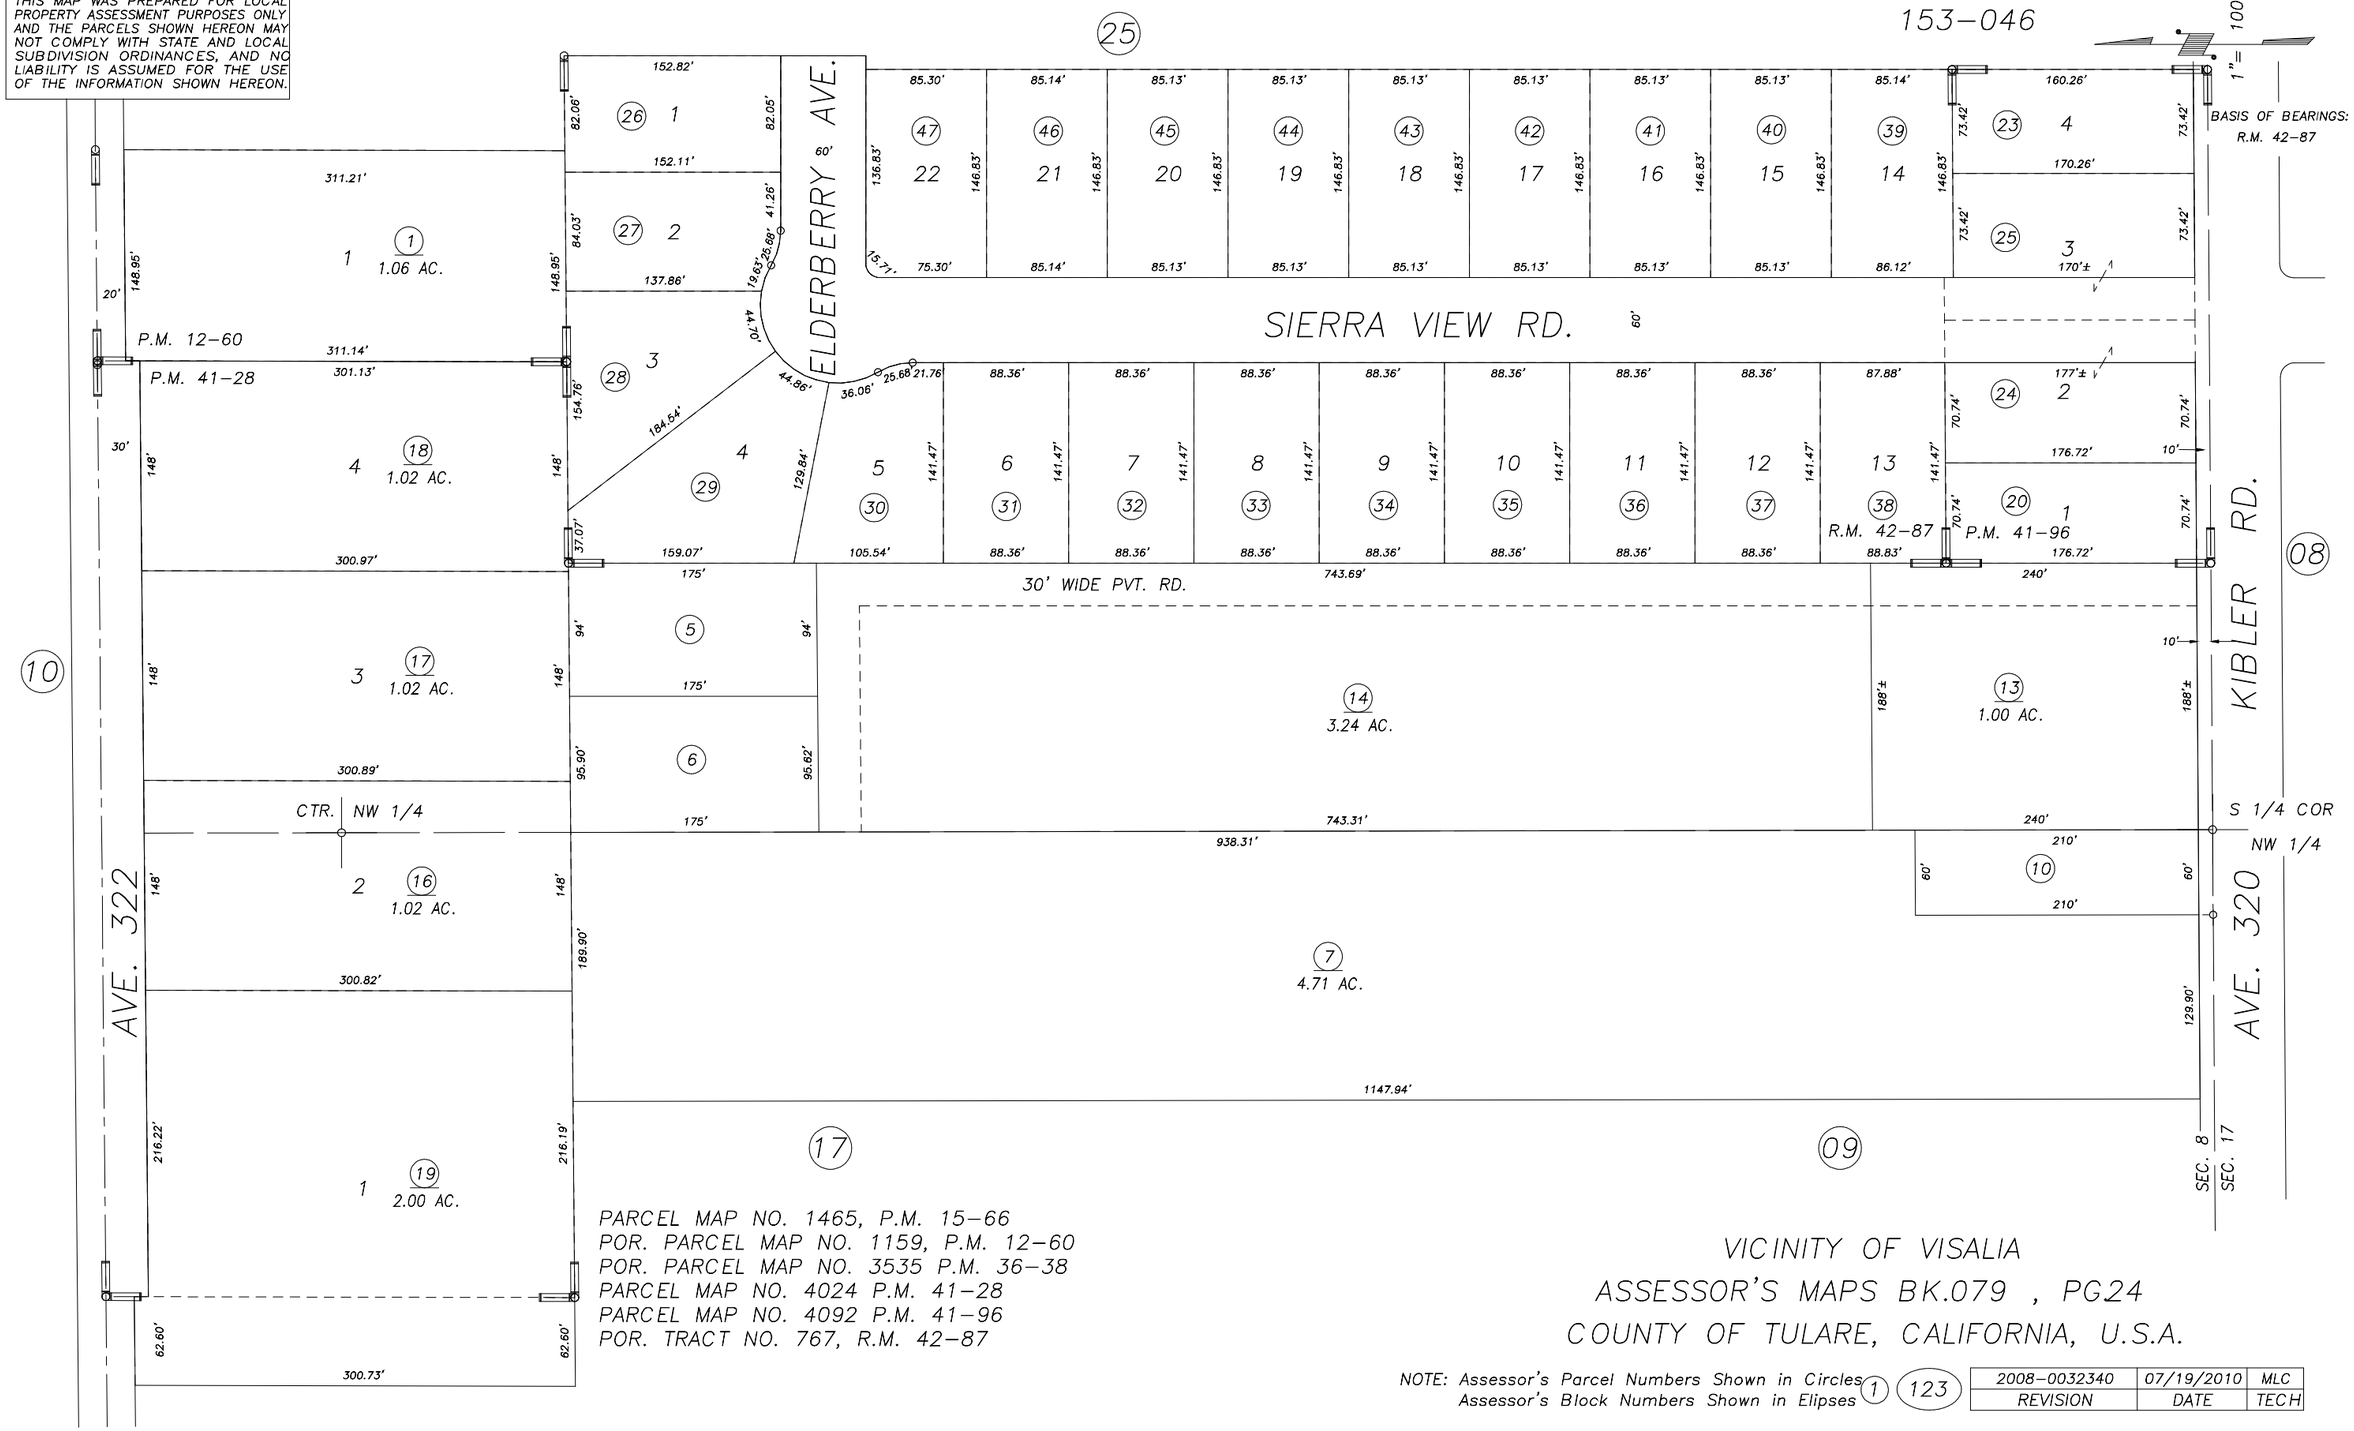

PARCEL MAP NO. 1465, P.M. 15–66
POR. PARCEL MAP NO. 1159, P.M. 12–60
POR. PARCEL MAP NO. 3535 P.M. 36–38
PARCEL MAP NO. 4024 P.M. 41–28
PARCEL MAP NO. 4092 P.M. 41–96
POR. TRACT NO. 767, R.M. 42–87

VICINITY OF VISALIA
ASSESSOR'S MAPS BK.079 , PG.24
COUNTY OF TULARE, CALIFORNIA, U.S.A.

NOTE: Assessor's Parcel Numbers Shown in Circles (1)
Assessor's Block Numbers Shown in Elipses (123)

REVISION	DATE	TECH
2008–0032340	07/19/2010	MLC