N1/2 OF SE1/4 SEC.17, T.18S., R.25E., M.D.B.&M.

Tax Area Codes 079–30
153–002
153–005
153–011

DISCLAIMER

THIS MAP WAS PREPARED FOR LOCAL PROPERTY ASSESSMENT PURPOSES ONLY AND THE PARCELS SHOWN HEREON MAY NOT COMPLY WITH STATE AND LOCAL SUBDIVISION ORDINANCES, AND NO LIABILITY IS ASSUMED FOR THE USE OF THE INFORMATION SHOWN HEREON.

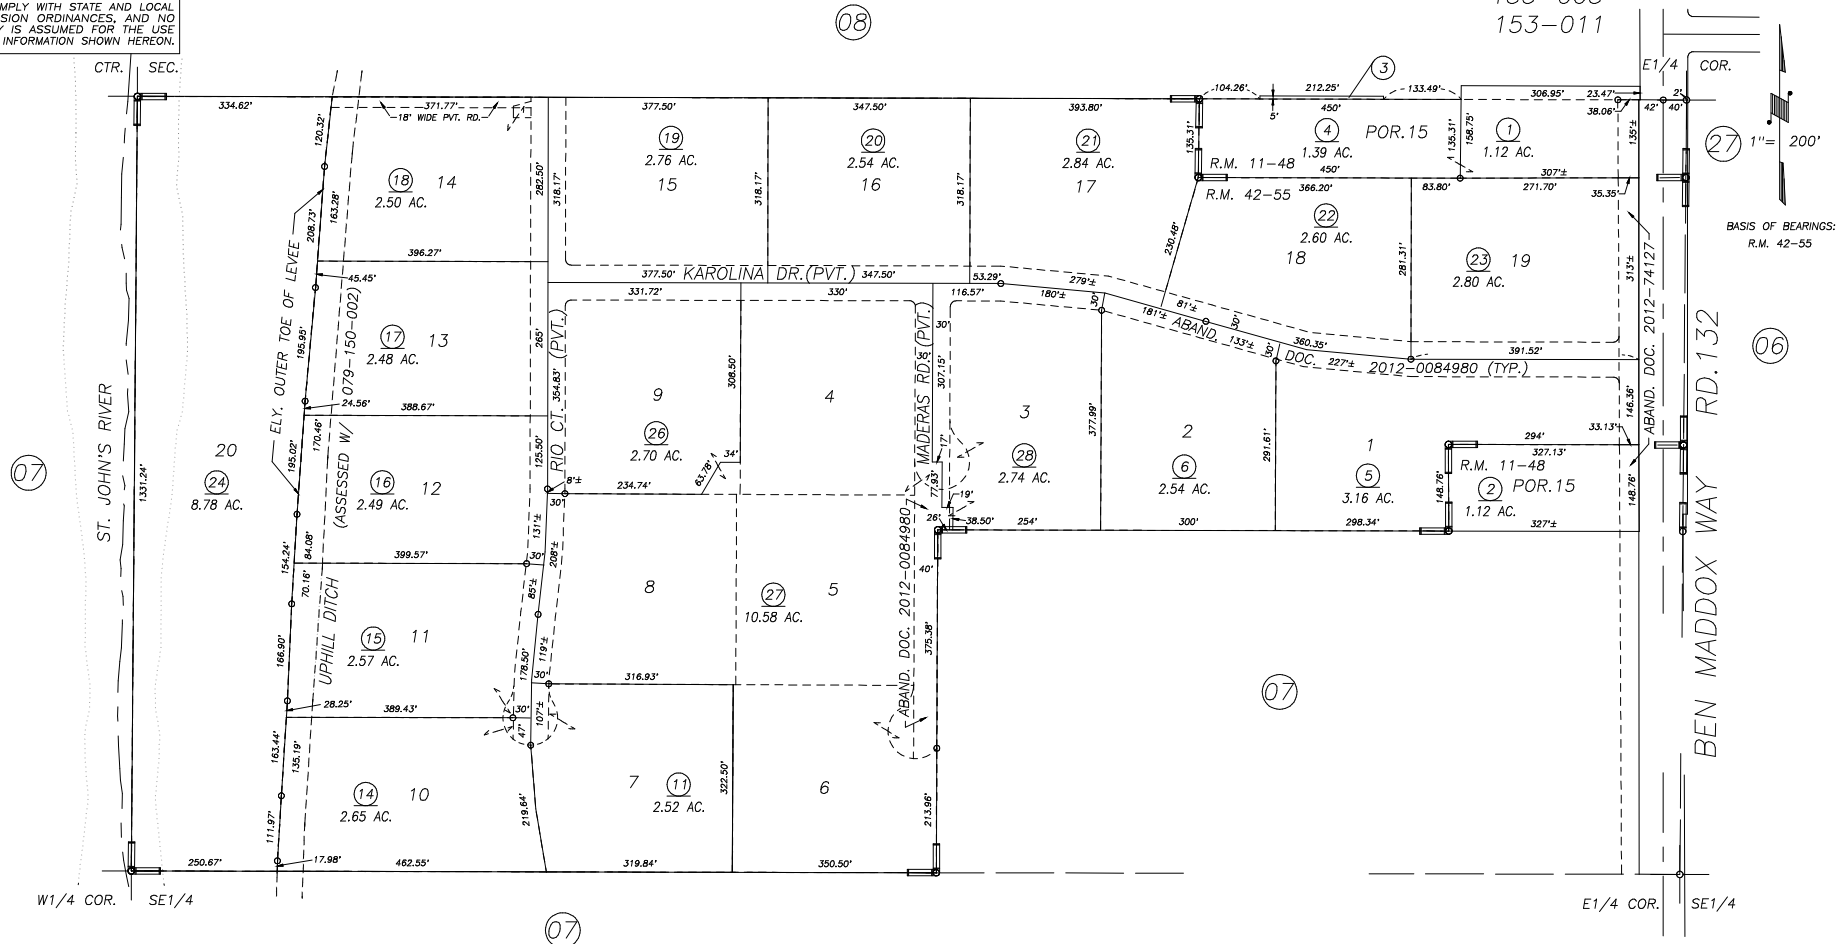

POR. PRATT SUBDIVISION, R.M. 11–48
TRACT MAP NO. 759, EL RIO ESTATES, R.M. 42–55

VICINITY OF VISALIA
ASSESSOR'S MAPS BK. 079 , PG. 30
COUNTY OF TULARE, CALIFORNIA, U.S.A.

NOTE: Assessor's Parcel Numbers Shown in Circles (1)
Assessor's Block Numbers Shown in Ellipses (123)

2014–0000780	05/15/2014	LLB
REVISION	DATE	TECH