DISCLAIMER

THIS MAP WAS PREPARED FOR LOCAL PROPERTY ASSESSMENT PURPOSES ONLY AND THE PARCELS SHOWN HEREON MAY NOT COMPLY WITH STATE AND LOCAL SUBDIVISION ORDINANCES, AND NO LIABILITY IS ASSUMED FOR THE USE OF THE INFORMATION SHOWN HEREON.

S1/2 OF NE1/4 SEC. 29, T.18S., R.24E., M.D.B.&M.

Tax Area Code 081–01
006–006
006–015

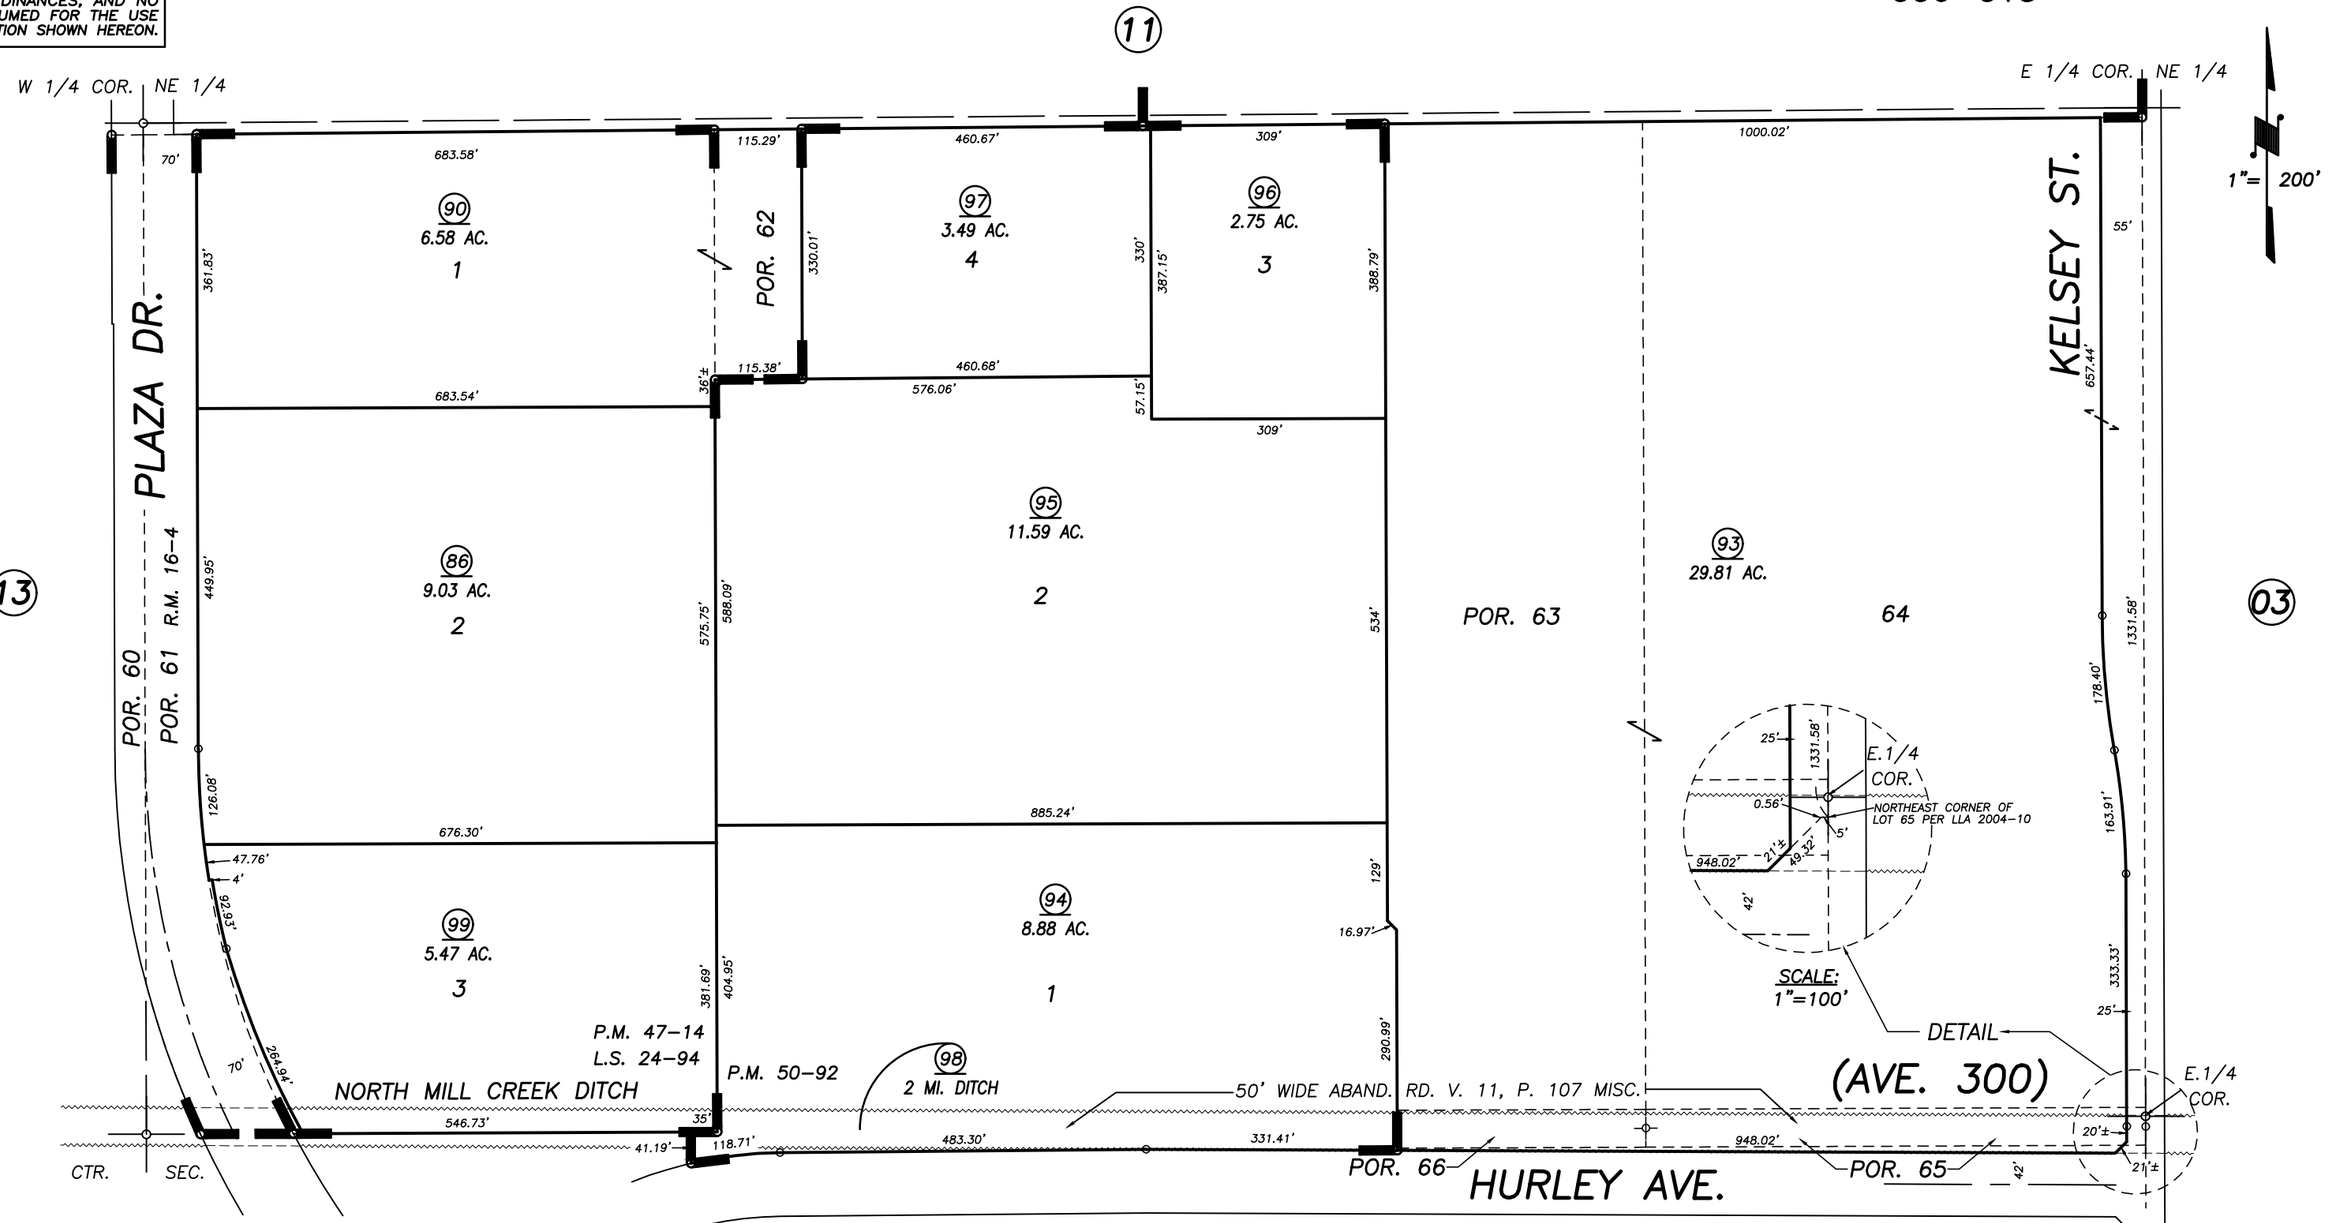

POR. THE KELSEY TRACT–SUBDIVISION NO. 1, R.M. 16–4
POR. RECORD OF SURVEY, L.S. 7–99 (SEC.29, ETC.)
POR. RECORD OF SURVEY, L.S. 20–17 (SEC.29, ETC.)
RECORD OF SURVEY, L.S. 24–94
POR. RECORD OF SURVEY, L.S. 25–65 (POR. SEC.29, ETC.)
PARCEL MAP NO. 4609, P.M. 47–14
PARCEL MAP NO. 4987, P.M. 50–92

CITY OF VISALIA
ASSESSOR'S MAPS BK. 081 , PG. 01
COUNTY OF TULARE, CALIFORNIA, U.S.A.

NOTE: Assessor's Parcel Numbers Shown in Circles (1)
Assessor's Block Numbers Shown in Elipses (123)

ST NAME UPDATE	9/15/2021	JMM
REVISION	DATE	TECH