DISCLAIMER

THIS MAP WAS PREPARED FOR LOCAL PROPERTY ASSESSMENT PURPOSES ONLY. THE PARCELS SHOWN HEREON MAY NOT COMPLY WITH STATE AND LOCAL SUBDIVISION ORDINANCES. NO LIABILITY IS ASSUMED FOR THE USE OF THE INFORMATION HEREON.

REVISED: 08/31/2010
REASON: UPDATE DITCH
CAD TECH: CBT

S. POR. SEC. 28, T.18S., R.24E., M.D.B.&M.

TAX CODE AREA 081-04
006-209
153-003

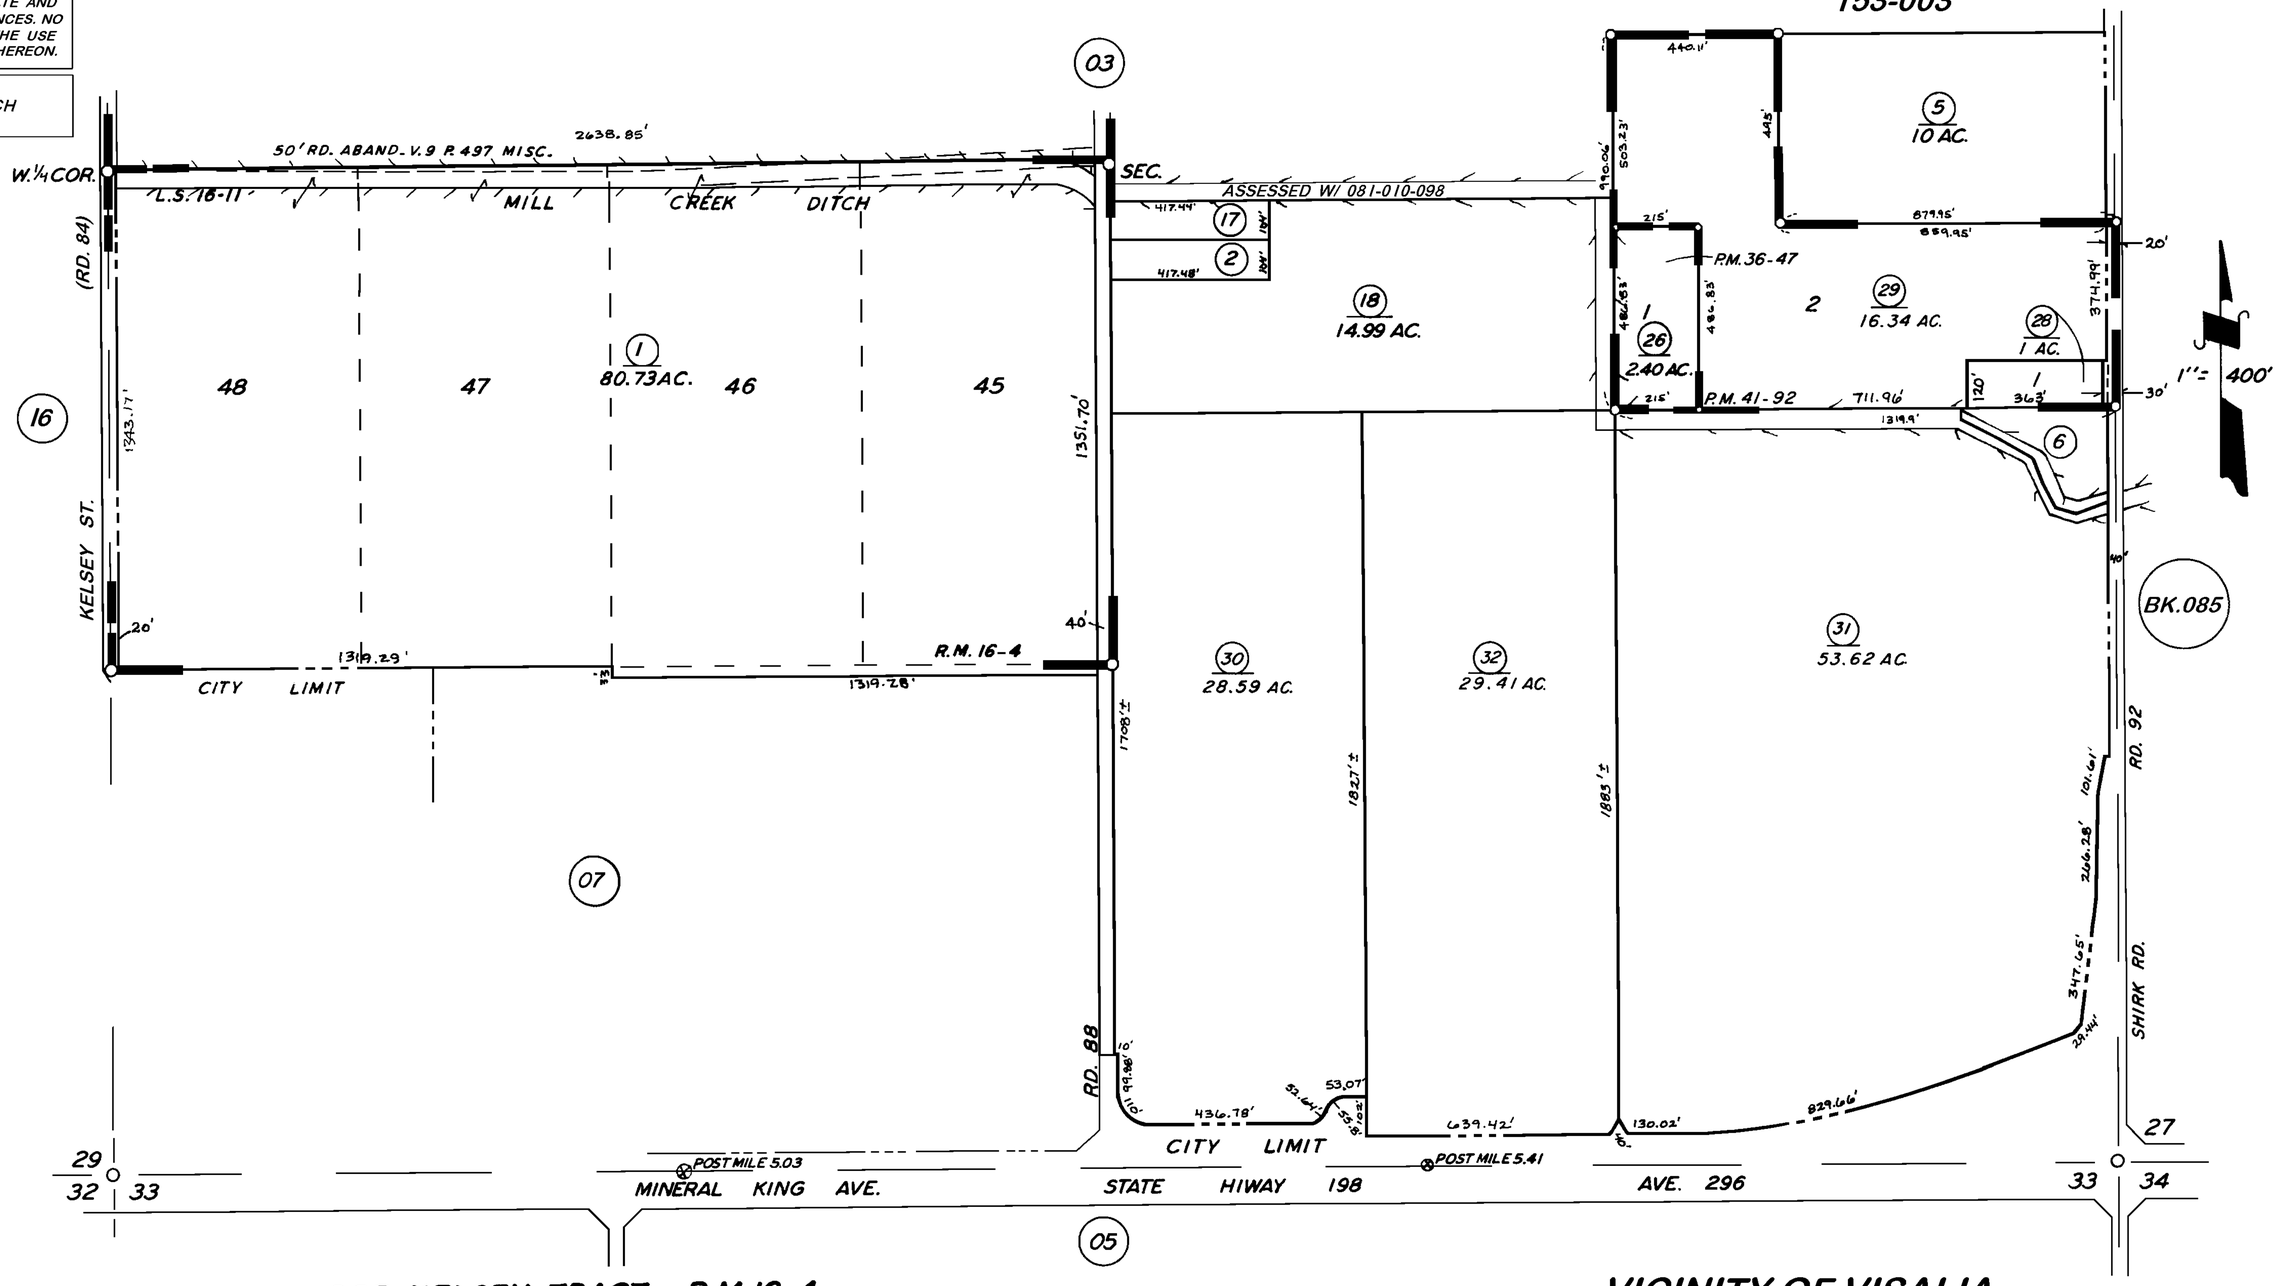

POR. KELSEY TRACT R.M. 16-4
PARCEL MAP 1733 P.M. 18-34
PARCEL MAP 3544 P.M. 36-47
RECORD OF SURVEY L.S. 16-11
RECORD OF SURVEY L.S. 19-24 (℄ HWY. 198)
PARCEL MAP 4088 P.M. 41-92

VICINITY OF VISALIA

ASSESSOR'S MAPS BK. 081, PG. 04

COUNTY OF TULARE, CALIF.

NOTE—ASSESSOR'S BLOCK NUMBERS SHOWN IN ELIPSES
ASSESSOR'S PARCEL NUMBERS SHOWN IN CIRCLES