DISCLAIMER

THIS MAP WAS PREPARED FOR LOCAL PROPERTY ASSESSMENT PURPOSES ONLY. THE PARCELS SHOWN HEREON MAY NOT COMPLY WITH STATE AND LOCAL SUBDIVISION ORDINANCES. NO LIABILITY IS ASSUMED FOR THE USE OF THE INFORMATION HEREON.

REVISED: 06/14/2006
REASON: TRAC CHANGE
CAD TECH: PHN

N 1/2 SEC. 33, T.18S., R.24E., M.D.B. & M.

TAX CODE AREA **081-05**

006-006 006-195
006-209 153-003

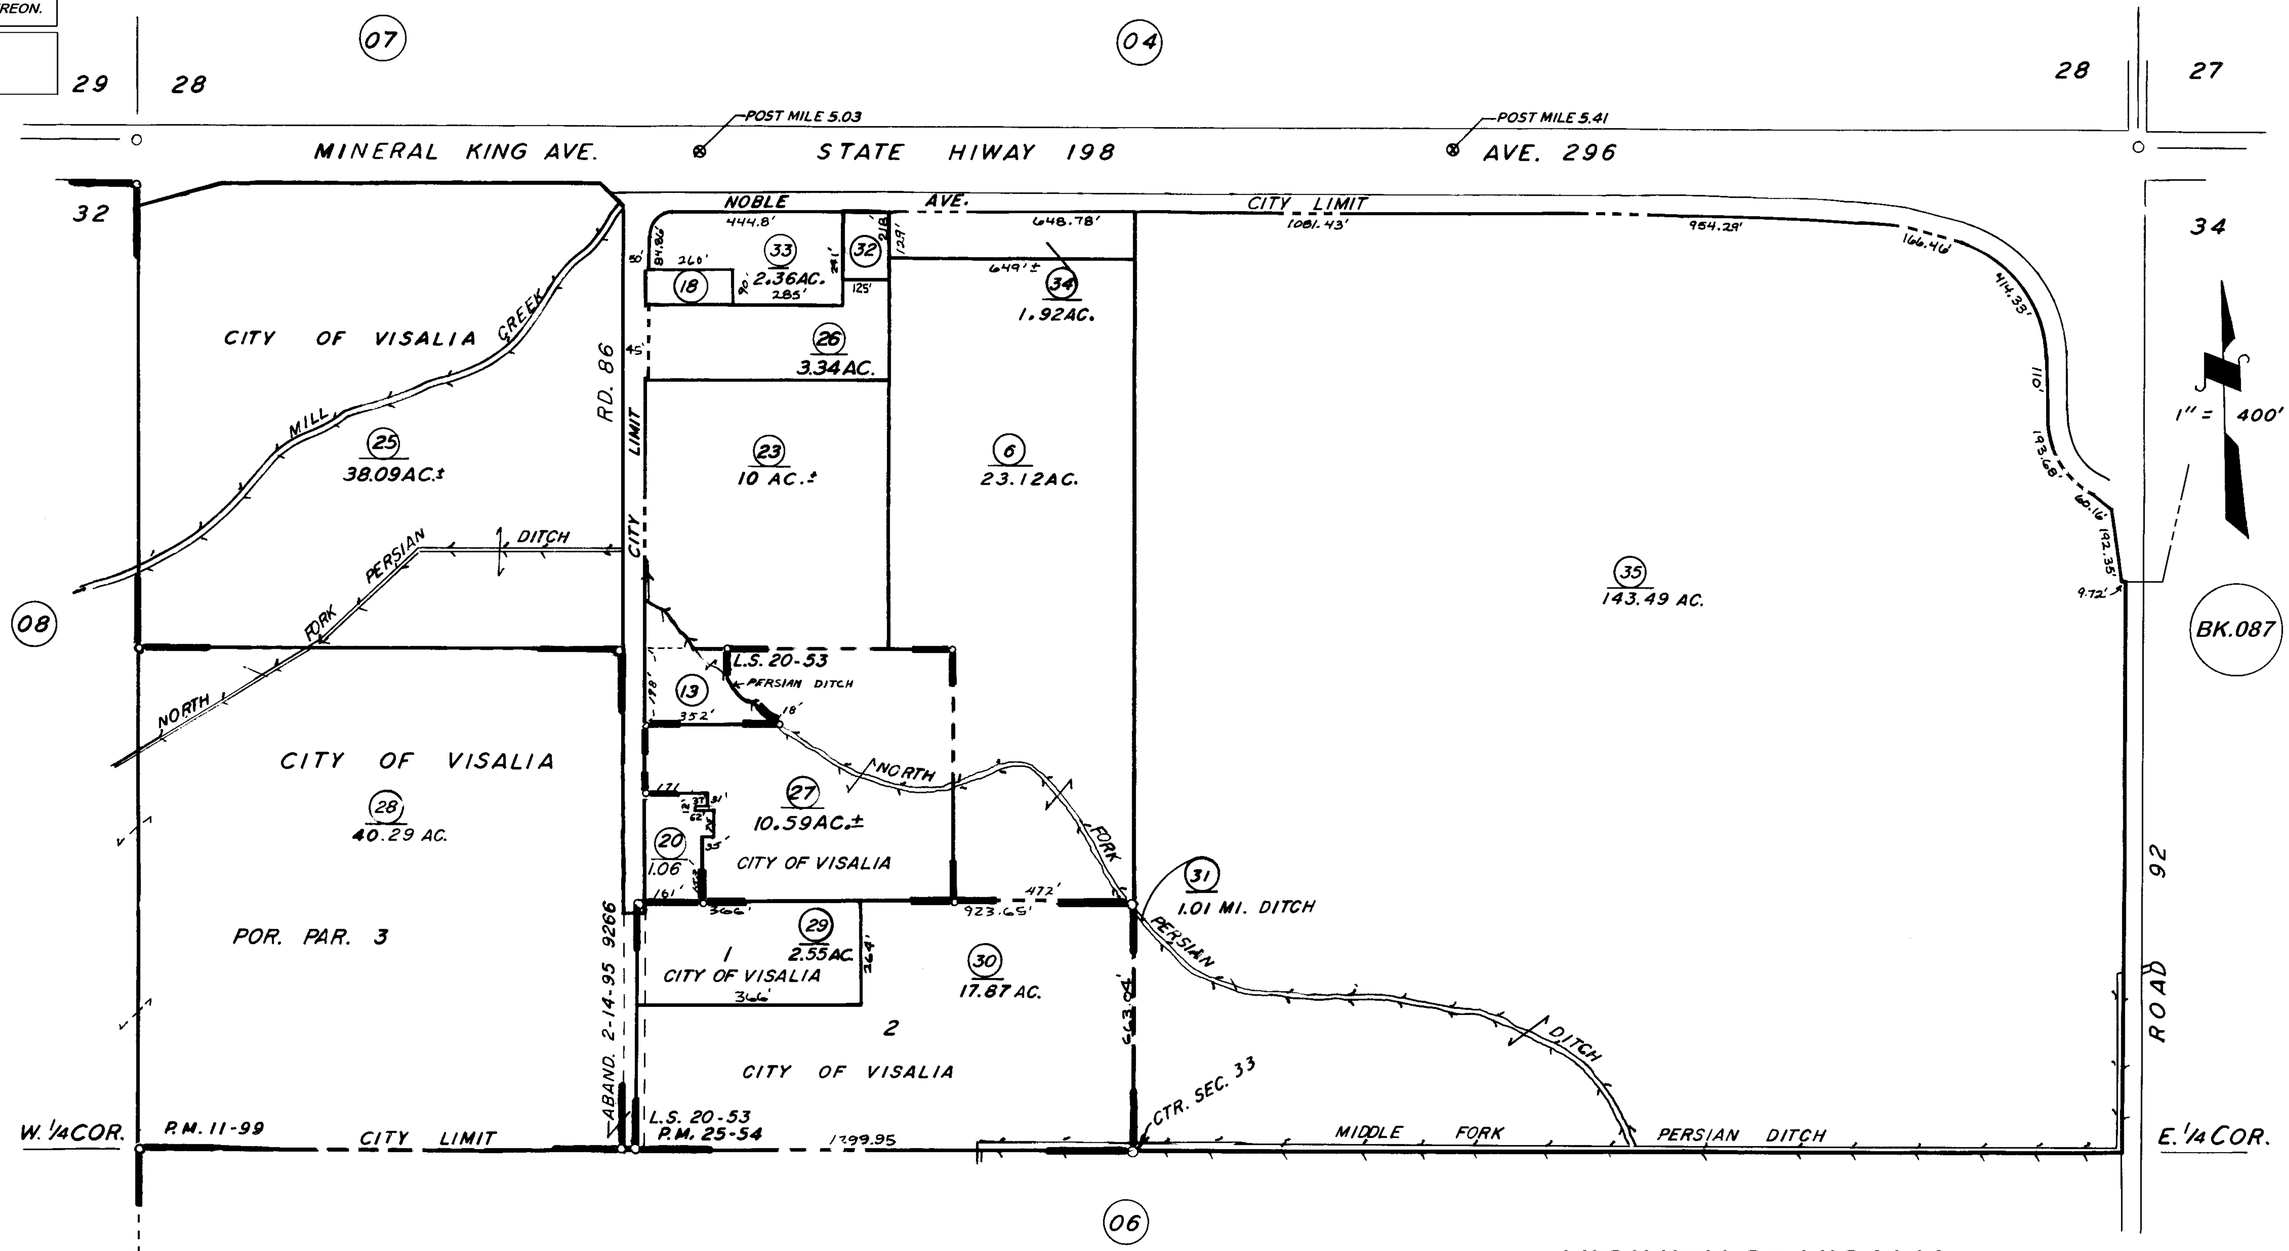

POR. PARCEL MAP 1098 P.M. 11-99
PARCEL MAP 2453 P.M. 25-54
RECORD OF SURVEY L.S. 19-24 (℄ HWY. 198)
RECORD OF SURVEY L.S. 20-53

VICINITY OF VISALIA

ASSESSOR'S MAPS BK. **081,** PG. **05**

COUNTY OF TULARE, CALIF.

NOTE — ASSESSOR'S BLOCK NUMBERS SHOWN IN ELLIPSES
ASSESSOR'S PARCEL NUMBERS SHOWN IN CIRCLES