DISCLAIMER

THIS MAP WAS PREPARED FOR LOCAL PROPERTY ASSESSMENT PURPOSES ONLY. THE PARCELS SHOWN HEREON MAY NOT COMPLY WITH STATE AND LOCAL SUBDIVISION ORDINANCES. NO LIABILITY IS ASSUMED FOR THE USE OF THE INFORMATION HEREON.

REVISED: 05/05/2010
REASON: ADD UNREC. SURVEY
CAD TECH: LLB

N½ SEC. 32, T.18S., R.24E., M.D.B.&M.

TAX CODE AREA **081-08**

153-003
153-081
006-016
006-006

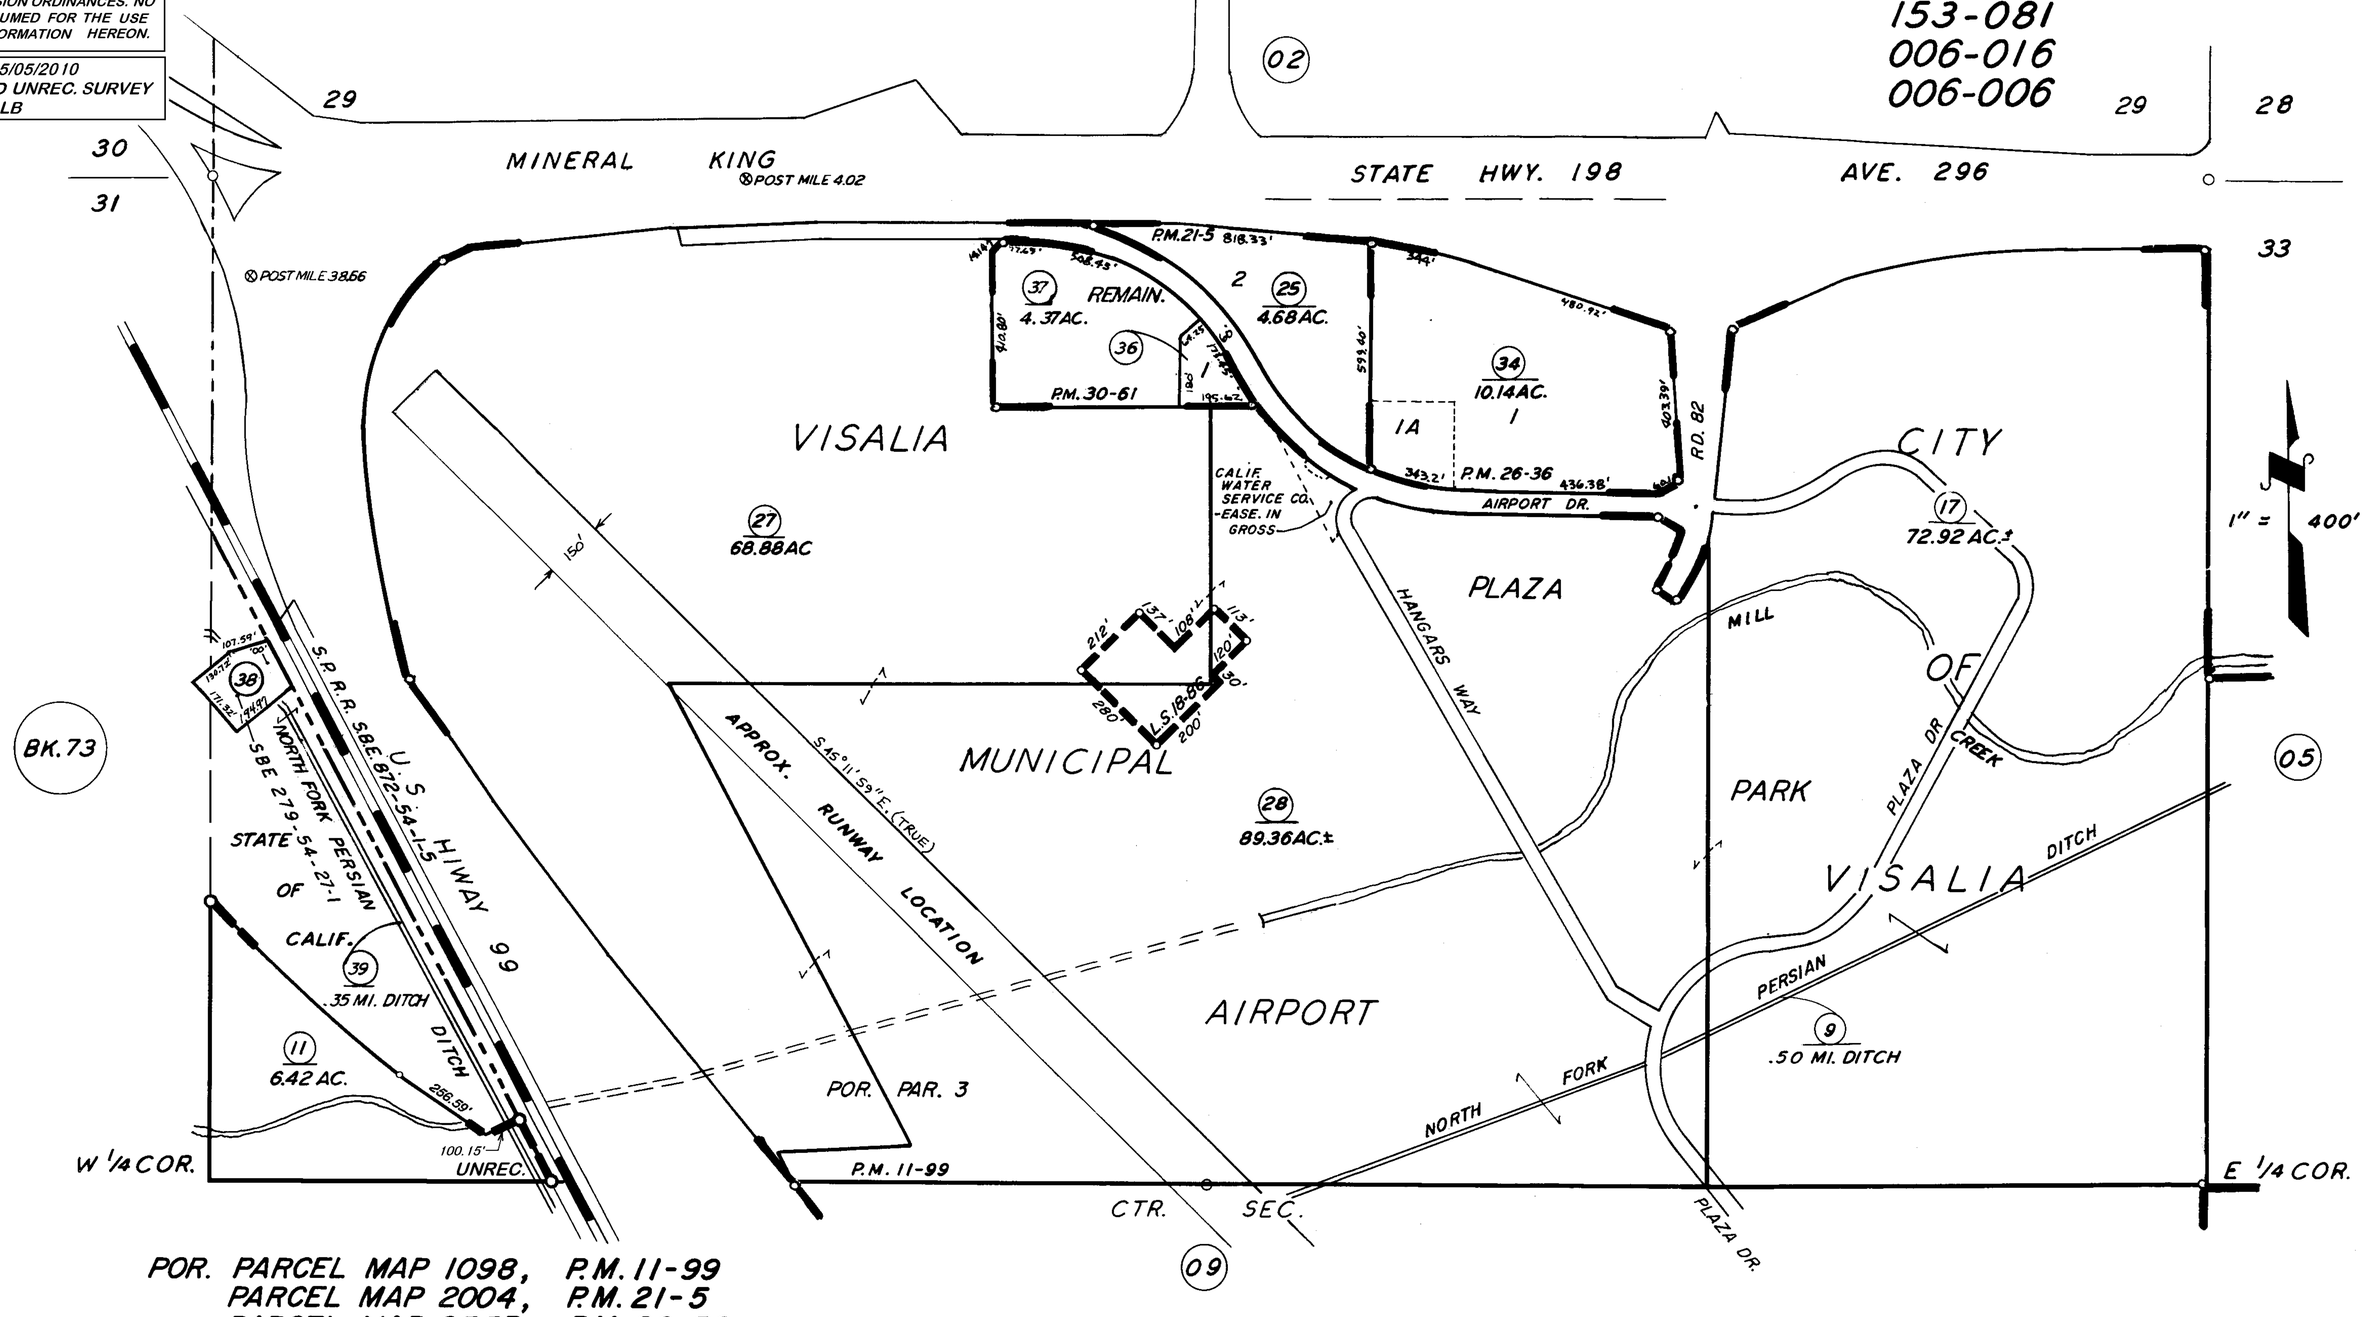

POR. PARCEL MAP 1098, P.M. 11-99
PARCEL MAP 2004, P.M. 21-5
PARCEL MAP 2535, P.M. 26-36
PARCEL MAP 2960, P.M. 30-61
RECORD OF SURVEY, L.S. 18-86
POR. RECORD OF SURVEY, L.S. 26-17 (S.H. 198, ETC.)
POR. RECORD OF SURVEY, L.S. 6-108B (W/2 SEC. 32, ETC.)
POR. EDENIQ SURVEY, UNREC.

CITY OF VISALIA
ASSESSOR'S MAPS BK. 081, PG. 08.
COUNTY OF TULARE, CALIF.

NOTE — ASSESSOR'S BLOCK NUMBERS SHOWN IN ELLIPSES
ASSESSOR'S PARCEL NUMBERS SHOWN IN CIRCLES