DISCLAIMER

THIS MAP WAS PREPARED FOR LOCAL PROPERTY ASSESSMENT PURPOSES ONLY. THE PARCELS SHOWN HEREON MAY NOT COMPLY WITH STATE AND LOCAL SUBDIVISION ORDINANCES. NO LIABILITY IS ASSUMED FOR THE USE OF THE INFORMATION HEREON. R & T CODE SEC. 327, 408.3, ETC.

REVISED: 12/11/2014
REASON: 2014-0023960
CAD TECH: NFL

S1/2 SEC.32, T.18S., R.24E., M.D.B.&M.

TAX CODE AREA **081-09**

153-003
153-081
006-006

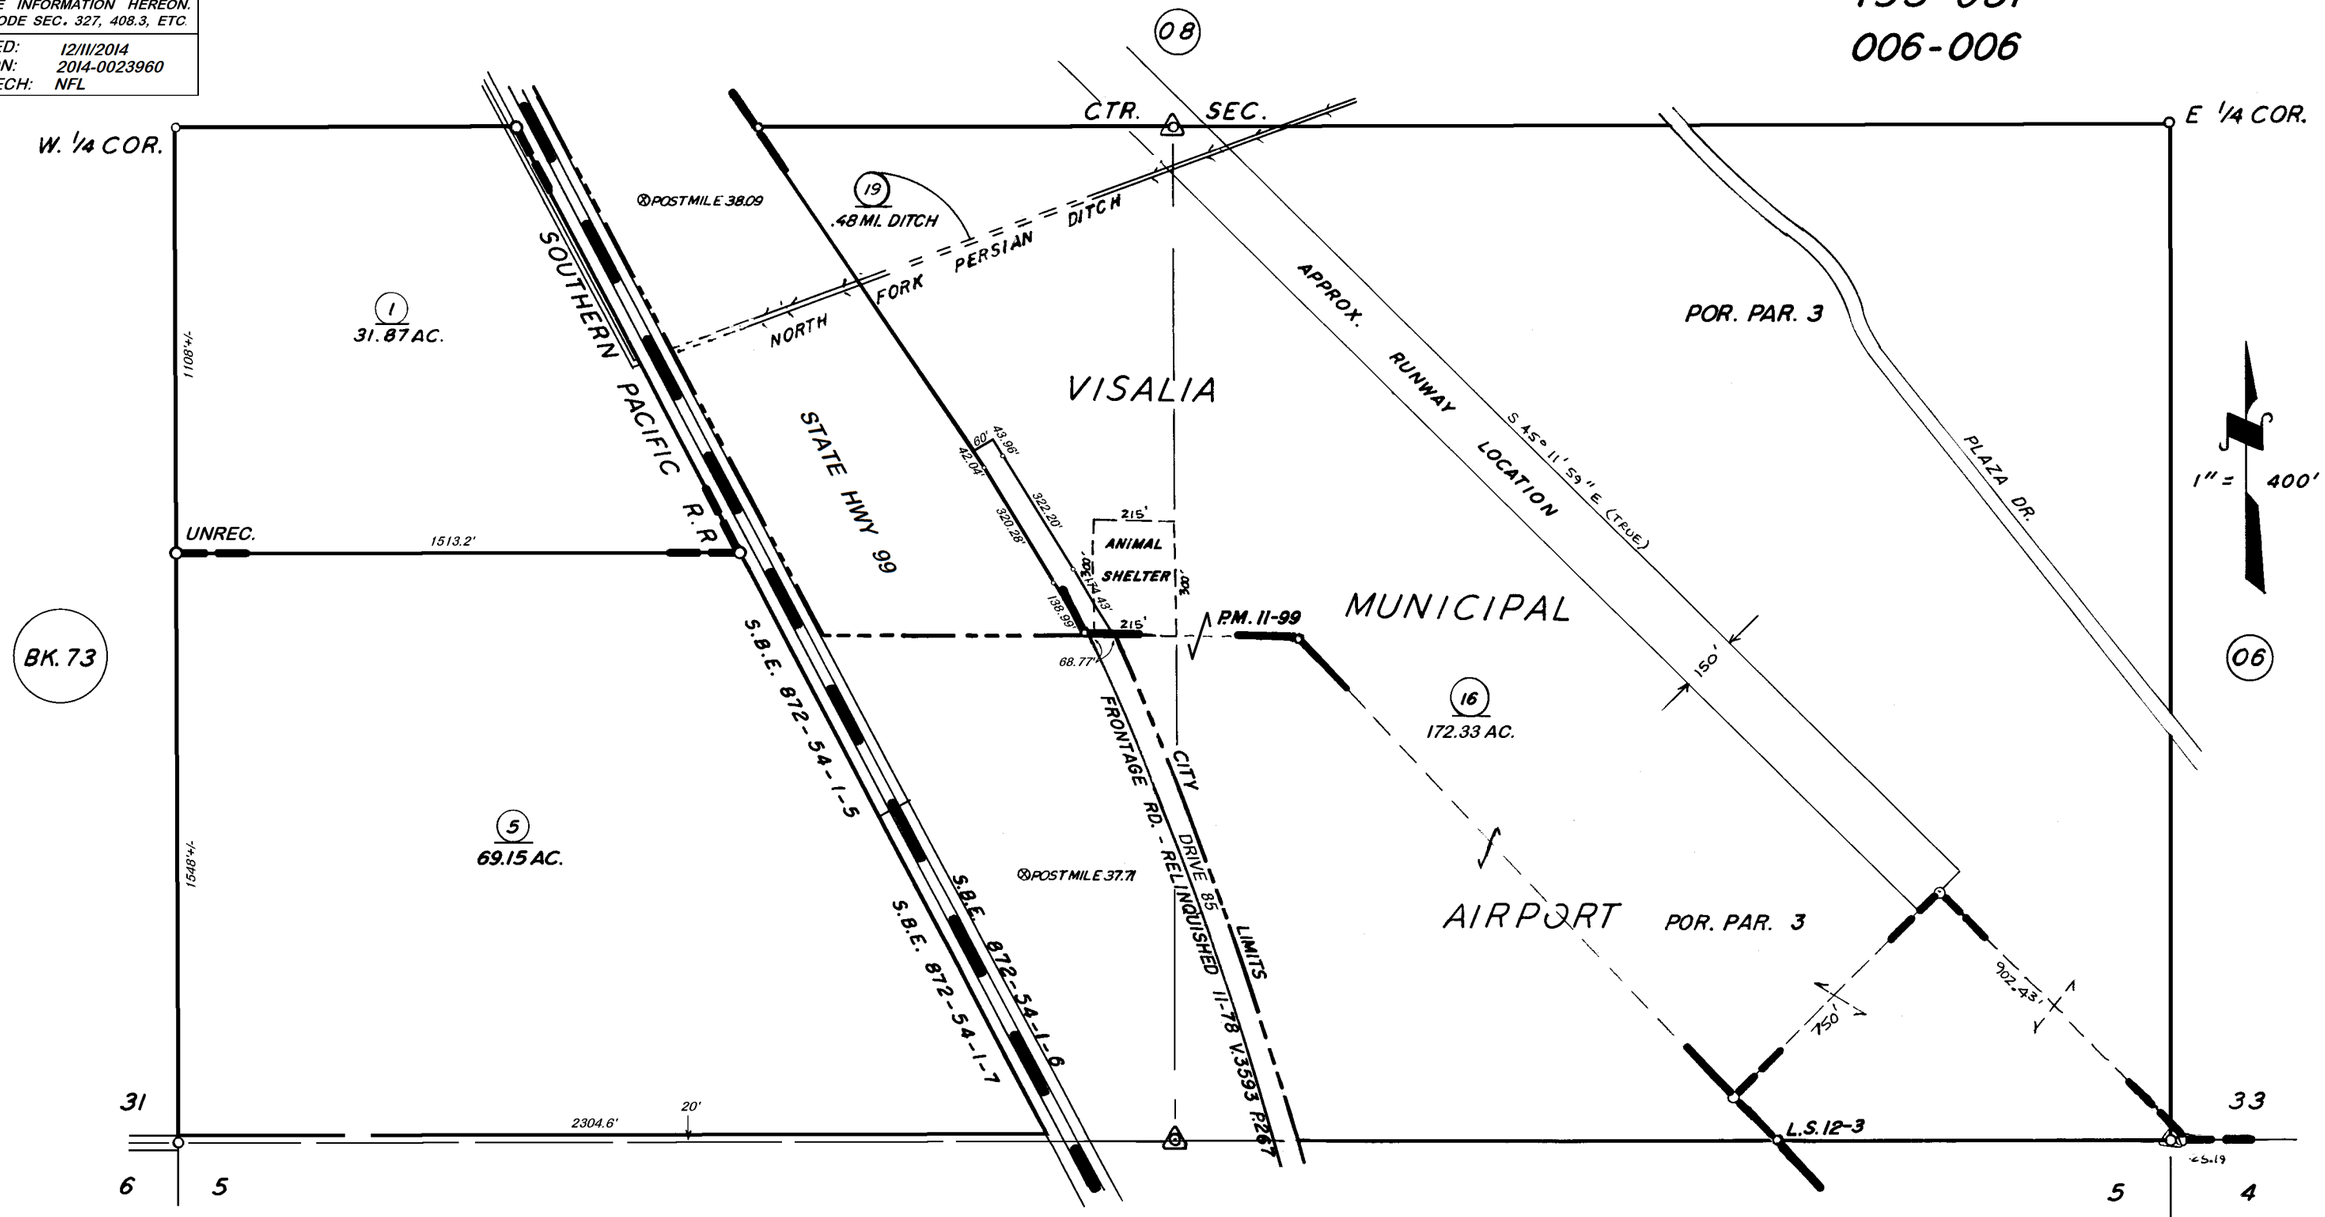

POR. PARCEL MAP 1098, P.M. 11-99
POR. RECORD OF SURVEY, L.S. 12-3
POR. RECORD OF SURVEY, L.S. 26-17 (S.H. 198, ETC.)
POR. RECORD OF SURVEY, L.S. 6-108B (W/2 SEC. 32, ETC.)
POR. EDENIQ SURVEY, UNREC.

BK. 119

CITY OF VISALIA
ASSESSOR'S MAPS BK. 081, PG. 09.
COUNTY OF TULARE, CALIF.

NOTE — ASSESSOR'S BLOCK NUMBERS SHOWN IN ELLIPSES
ASSESSOR'S PARCEL NUMBERS SHOWN IN CIRCLES