N1/2 OF NE1/4 SEC.29, T.18S., R.24E., M.D.B.&M.

Tax Area Codes 006–006

081–11

DISCLAIMER

THIS MAP WAS PREPARED FOR LOCAL PROPERTY ASSESSMENT PURPOSES ONLY AND THE PARCELS SHOWN HEREON MAY NOT COMPLY WITH STATE AND LOCAL SUBDIVISION ORDINANCES, AND NO LIABILITY IS ASSUMED FOR THE USE OF THE INFORMATION SHOWN HEREON.

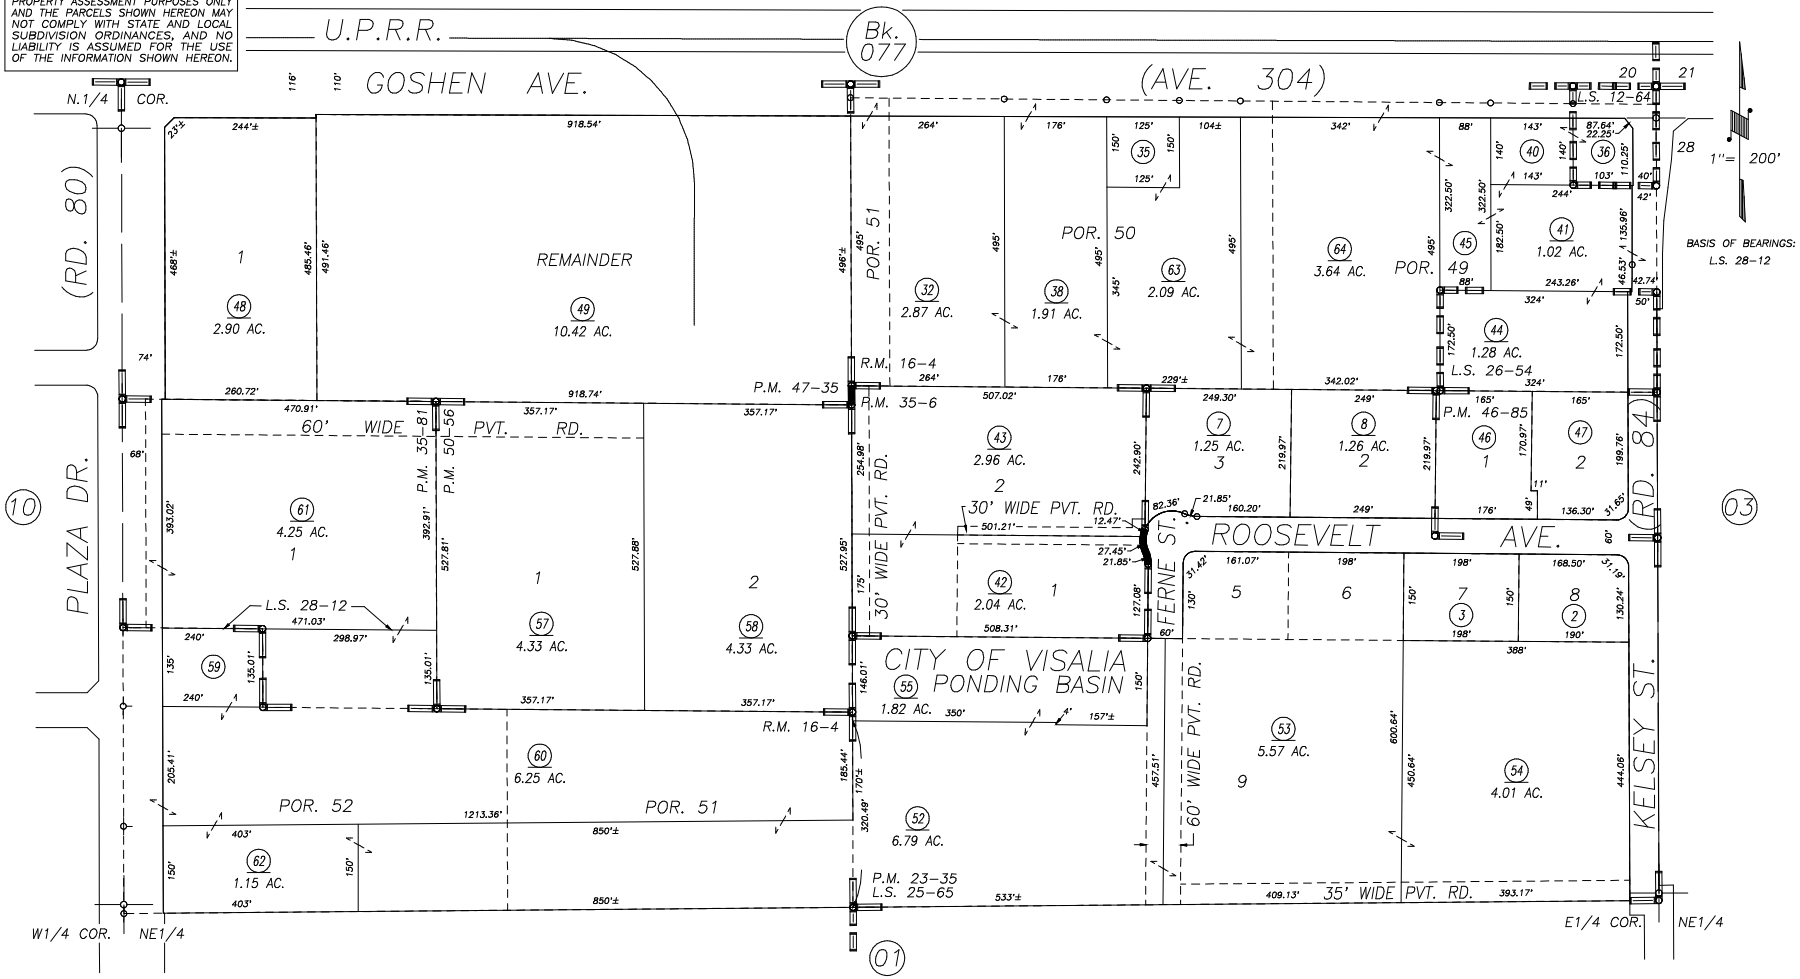

RECORD OF SURVEY, L.S. 12–64
POR. KELSEY TRACT, R.M. 16–4
PARCEL MAP NO. 2234, P.M. 23–35
PARCEL MAP NO. 3404, P.M. 35–06
PARCEL MAP NO. 3479, P.M. 35–81
PARCEL MAP NO. 4580, P.M. 46–85
POR. RECORD OF SURVEY, L.S. 20–17 (SEC. 29 ETC.)
POR. RECORD OF SURVEY, L.S. 25–65
RECORD OF SURVEY, L.S. 26–54
PARCEL MAP NO. 4630, P.M. 47–35
RECORD OF SURVEY, L.S. 28–12
PARCEL MAP NO. 4951, P.M. 50–56

CITY OF VISALIA
ASSESSOR'S MAPS BK. 081 , PG. 11
COUNTY OF TULARE, CALIFORNIA, U.S.A.

NOTE: Assessor's Parcel Numbers Shown in Circles (1)
Assessor's Block Numbers Shown in Elipses (123)

REVISION	DATE	TECH
2012–0087401	12/30/2013	RLW