S1/2 SEC.27, T.18S., R.24E., M.D.B.&M.

Tax Area Codes 085–01
006–006
006–209

DISCLAIMER

THIS MAP WAS PREPARED FOR LOCAL PROPERTY ASSESSMENT PURPOSES ONLY AND THE PARCELS SHOWN HEREON MAY NOT COMPLY WITH STATE AND LOCAL SUBDIVISION ORDINANCES, AND NO LIABILITY IS ASSUMED FOR THE USE OF THE INFORMATION SHOWN HEREON.

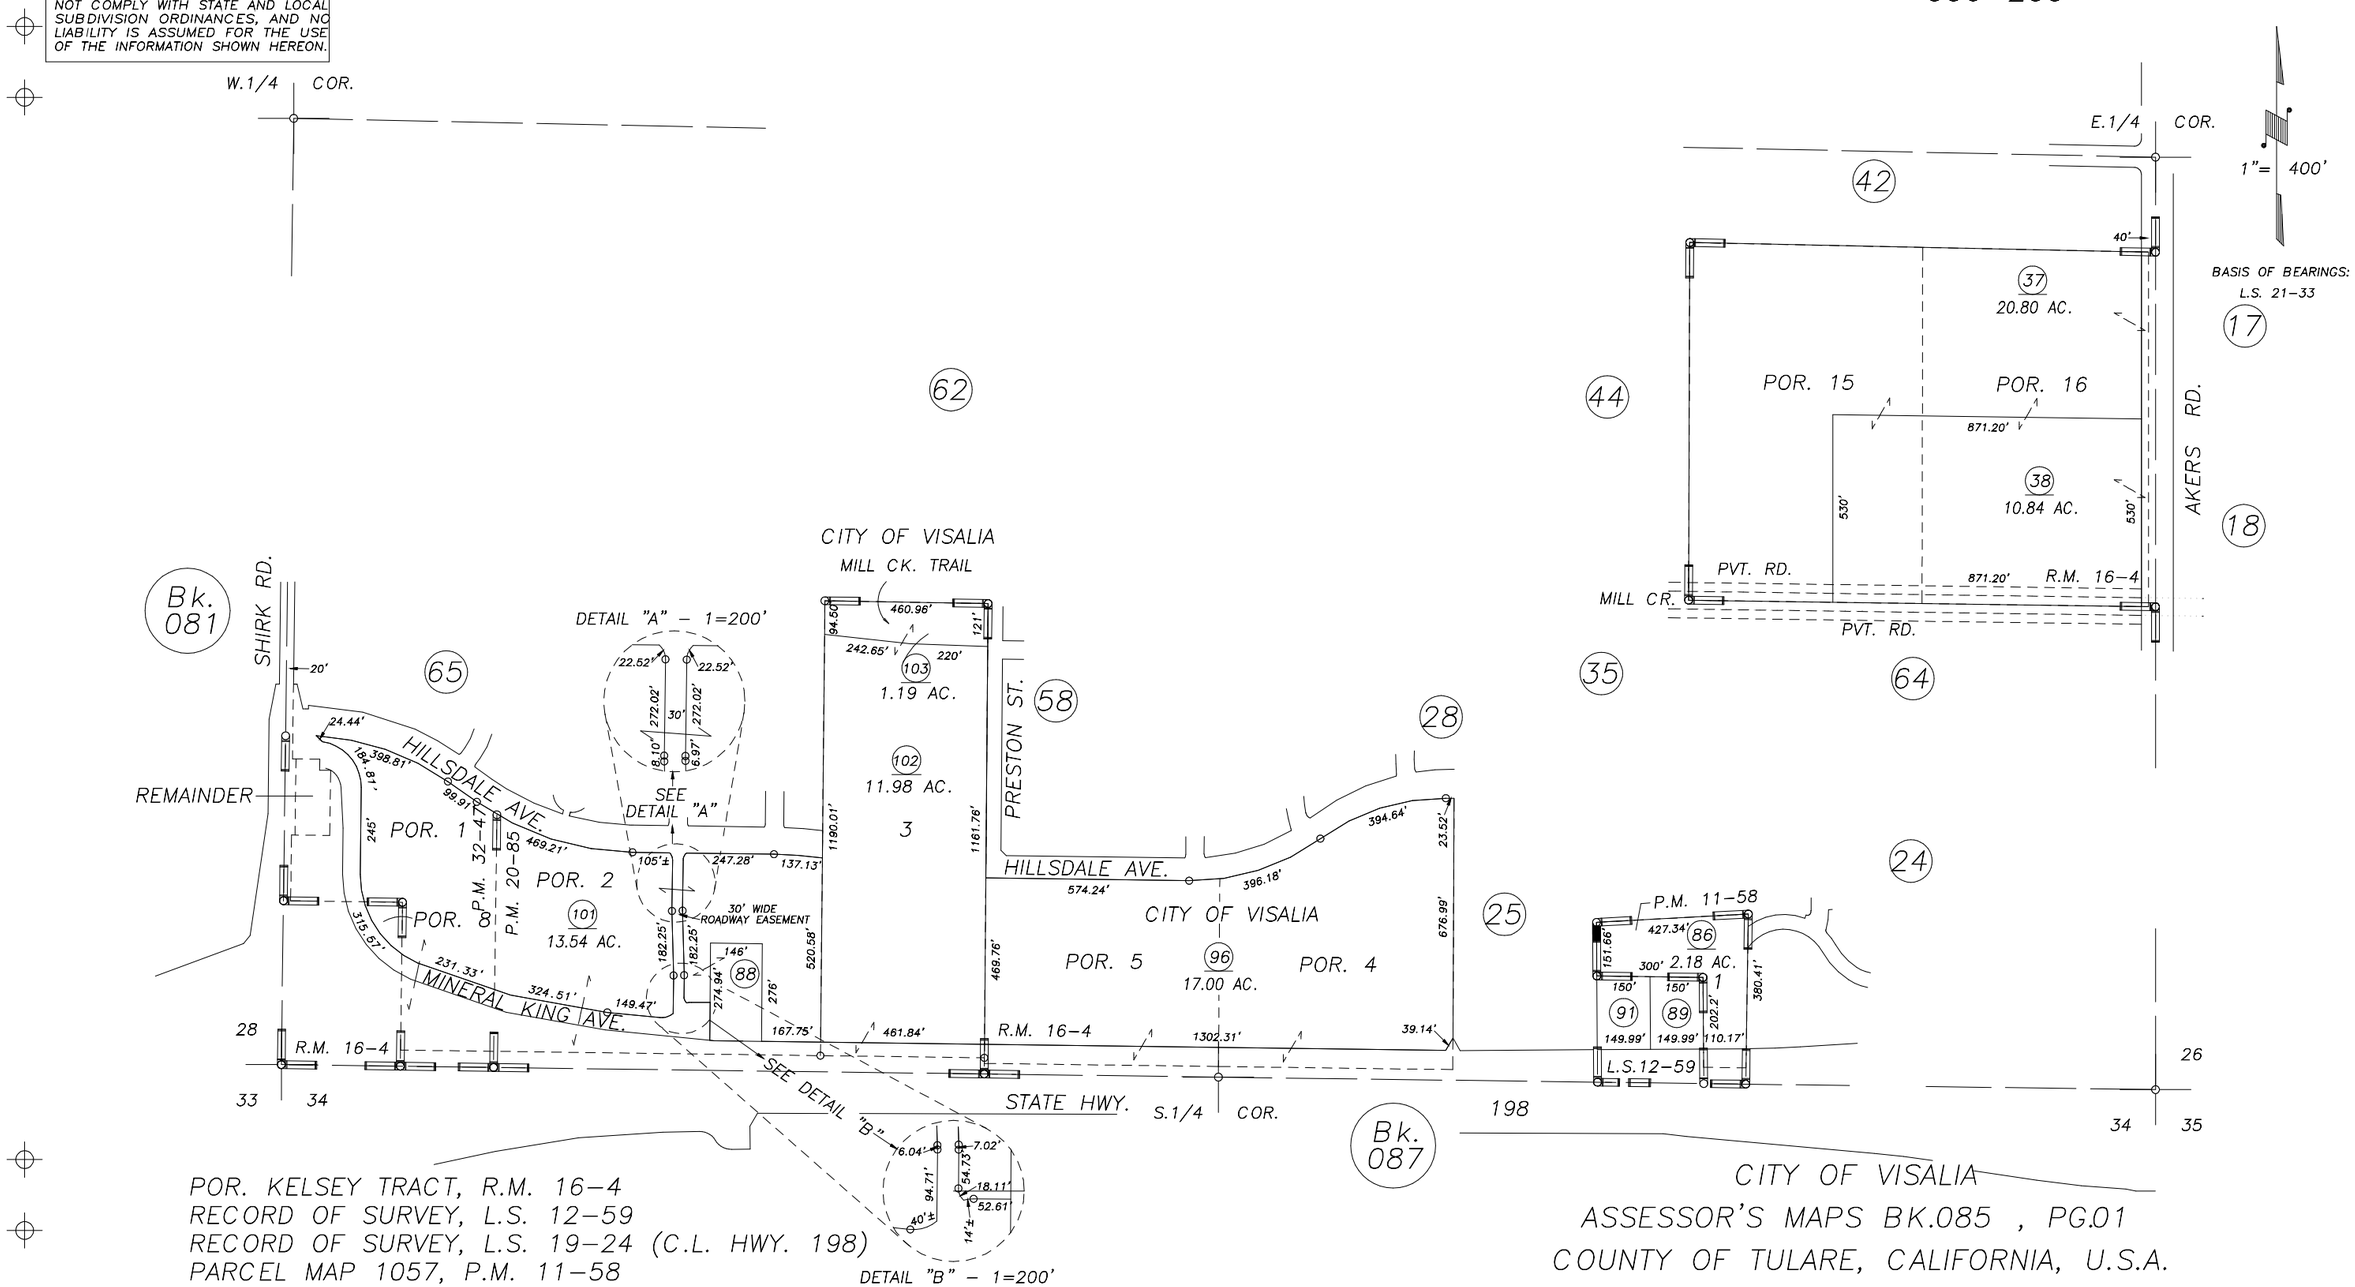

POR. KELSEY TRACT, R.M. 16–4
RECORD OF SURVEY, L.S. 12–59
RECORD OF SURVEY, L.S. 19–24 (C.L. HWY. 198)
PARCEL MAP 1057, P.M. 11–58
POR. PARCEL MAP 1984, P.M. 20–85
PARCEL MAP 3146, P.M. 32–47

CITY OF VISALIA
ASSESSOR'S MAPS BK.085 , PG.01
COUNTY OF TULARE, CALIFORNIA, U.S.A.

NOTE: Assessor's Parcel Numbers Shown in Circles (1)
Assessor's Block Numbers Shown in Elipses (123)

REVISION	DATE	TECH
ADD PVT. RD.	10/31/2016	GL