DISCLAIMER

THIS MAP WAS PREPARED FOR LOCAL PROPERTY ASSESSMENT PURPOSES ONLY AND THE PARCELS SHOWN HEREON MAY NOT COMPLY WITH STATE AND LOCAL SUBDIVISION ORDINANCES, AND NO LIABILITY IS ASSUMED FOR THE USE OF THE INFORMATION SHOWN HEREON.

S1/2 OF SW1/4 OF NW1/4 SEC.27, T.18S., R.24E., M.B.D.&M.

Tax Area Codes 085–02
006–004

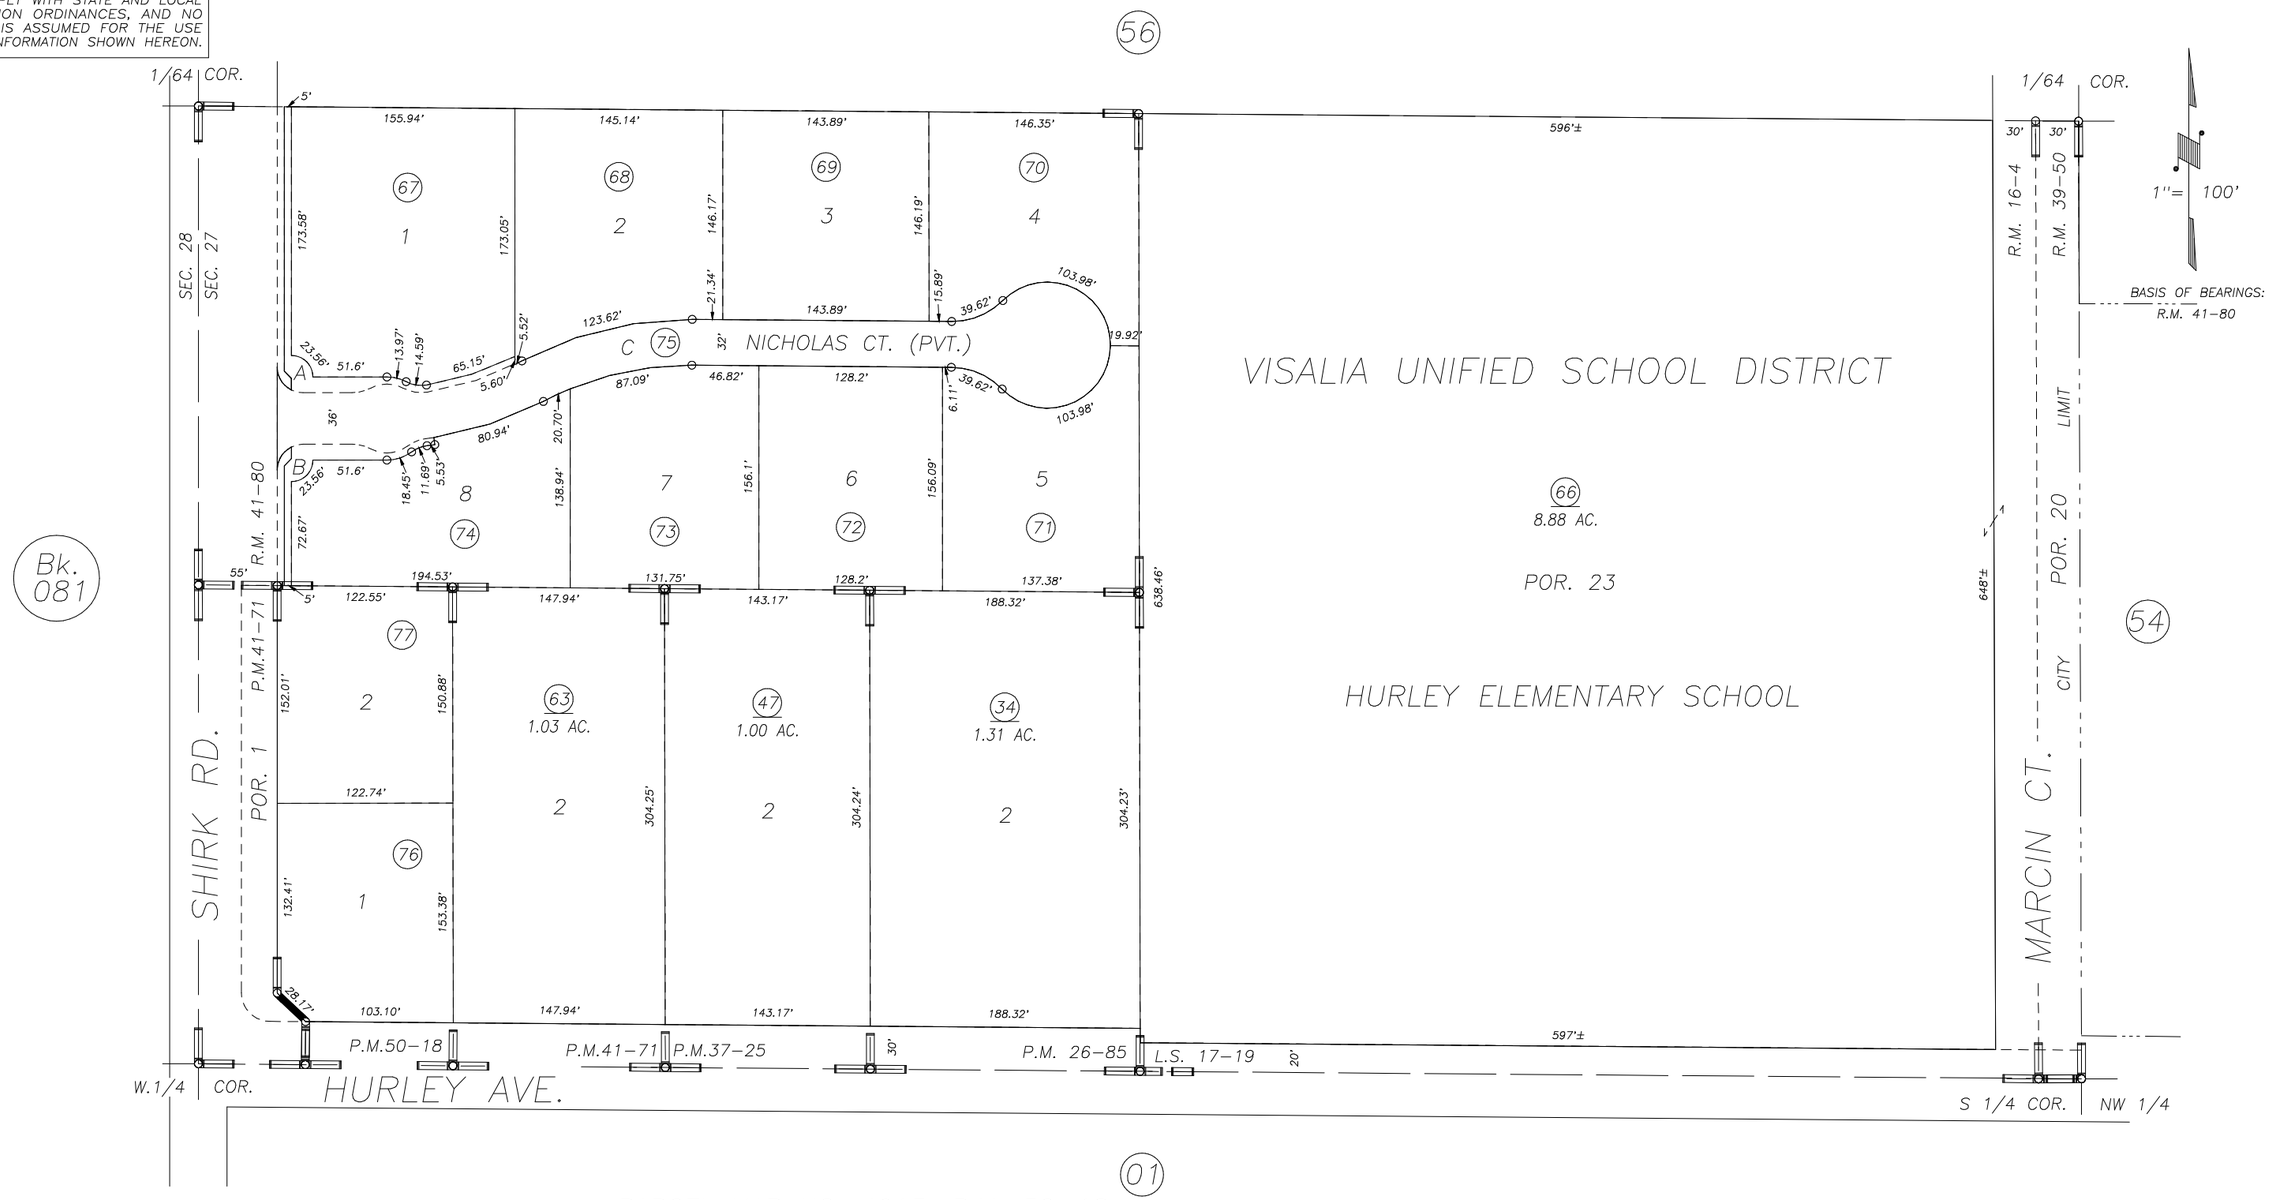

POR. KELSEY TRACT, R.M. 16–4
PARCEL MAP 2584, P.M. 26–85
PARCEL MAP 3622, P.M. 37–25
POR. RECORD OF SURVEY, L.S. 17–19
POR. MARCIN ESTATES, R.M. 39–50
STONEGATE ESTATES, R.M. 41–80

PARCEL MAP NO. 4913, P.M. 50–18

CITY OF VISALIA
ASSESSOR'S MAPS BK. 085 , PG. 02
COUNTY OF TULARE, CALIFORNIA, U.S.A.

NOTE: Assessor's Parcel Numbers Shown in Circles (1)
Assessor's Block Numbers Shown in Elipses (123)

REVISION	DATE	TECH
2008–0048640	04/23/2013	ASG