DISCLAIMER

THIS MAP WAS PREPARED FOR LOCAL PROPERTY ASSESSMENT PURPOSES ONLY. THE PARCELS SHOWN HEREON MAY NOT COMPLY WITH STATE AND LOCAL SUBDIVISION ORDINANCES. NO LIABILITY IS ASSUMED FOR THE USE OF THE INFORMATION HEREON. R & T CODE SEC. 327, 408.3, ETC.

REVISED: 12/08/2014
REASON: 2014-0059626
CAD TECH: NFL

S½ OF SW¼ OF SE¼ SEC. 26, T. 18 S., R. 24 E., M.D.B.&M.

TAX CODE AREA
006-070
006-220
006-116

085-08

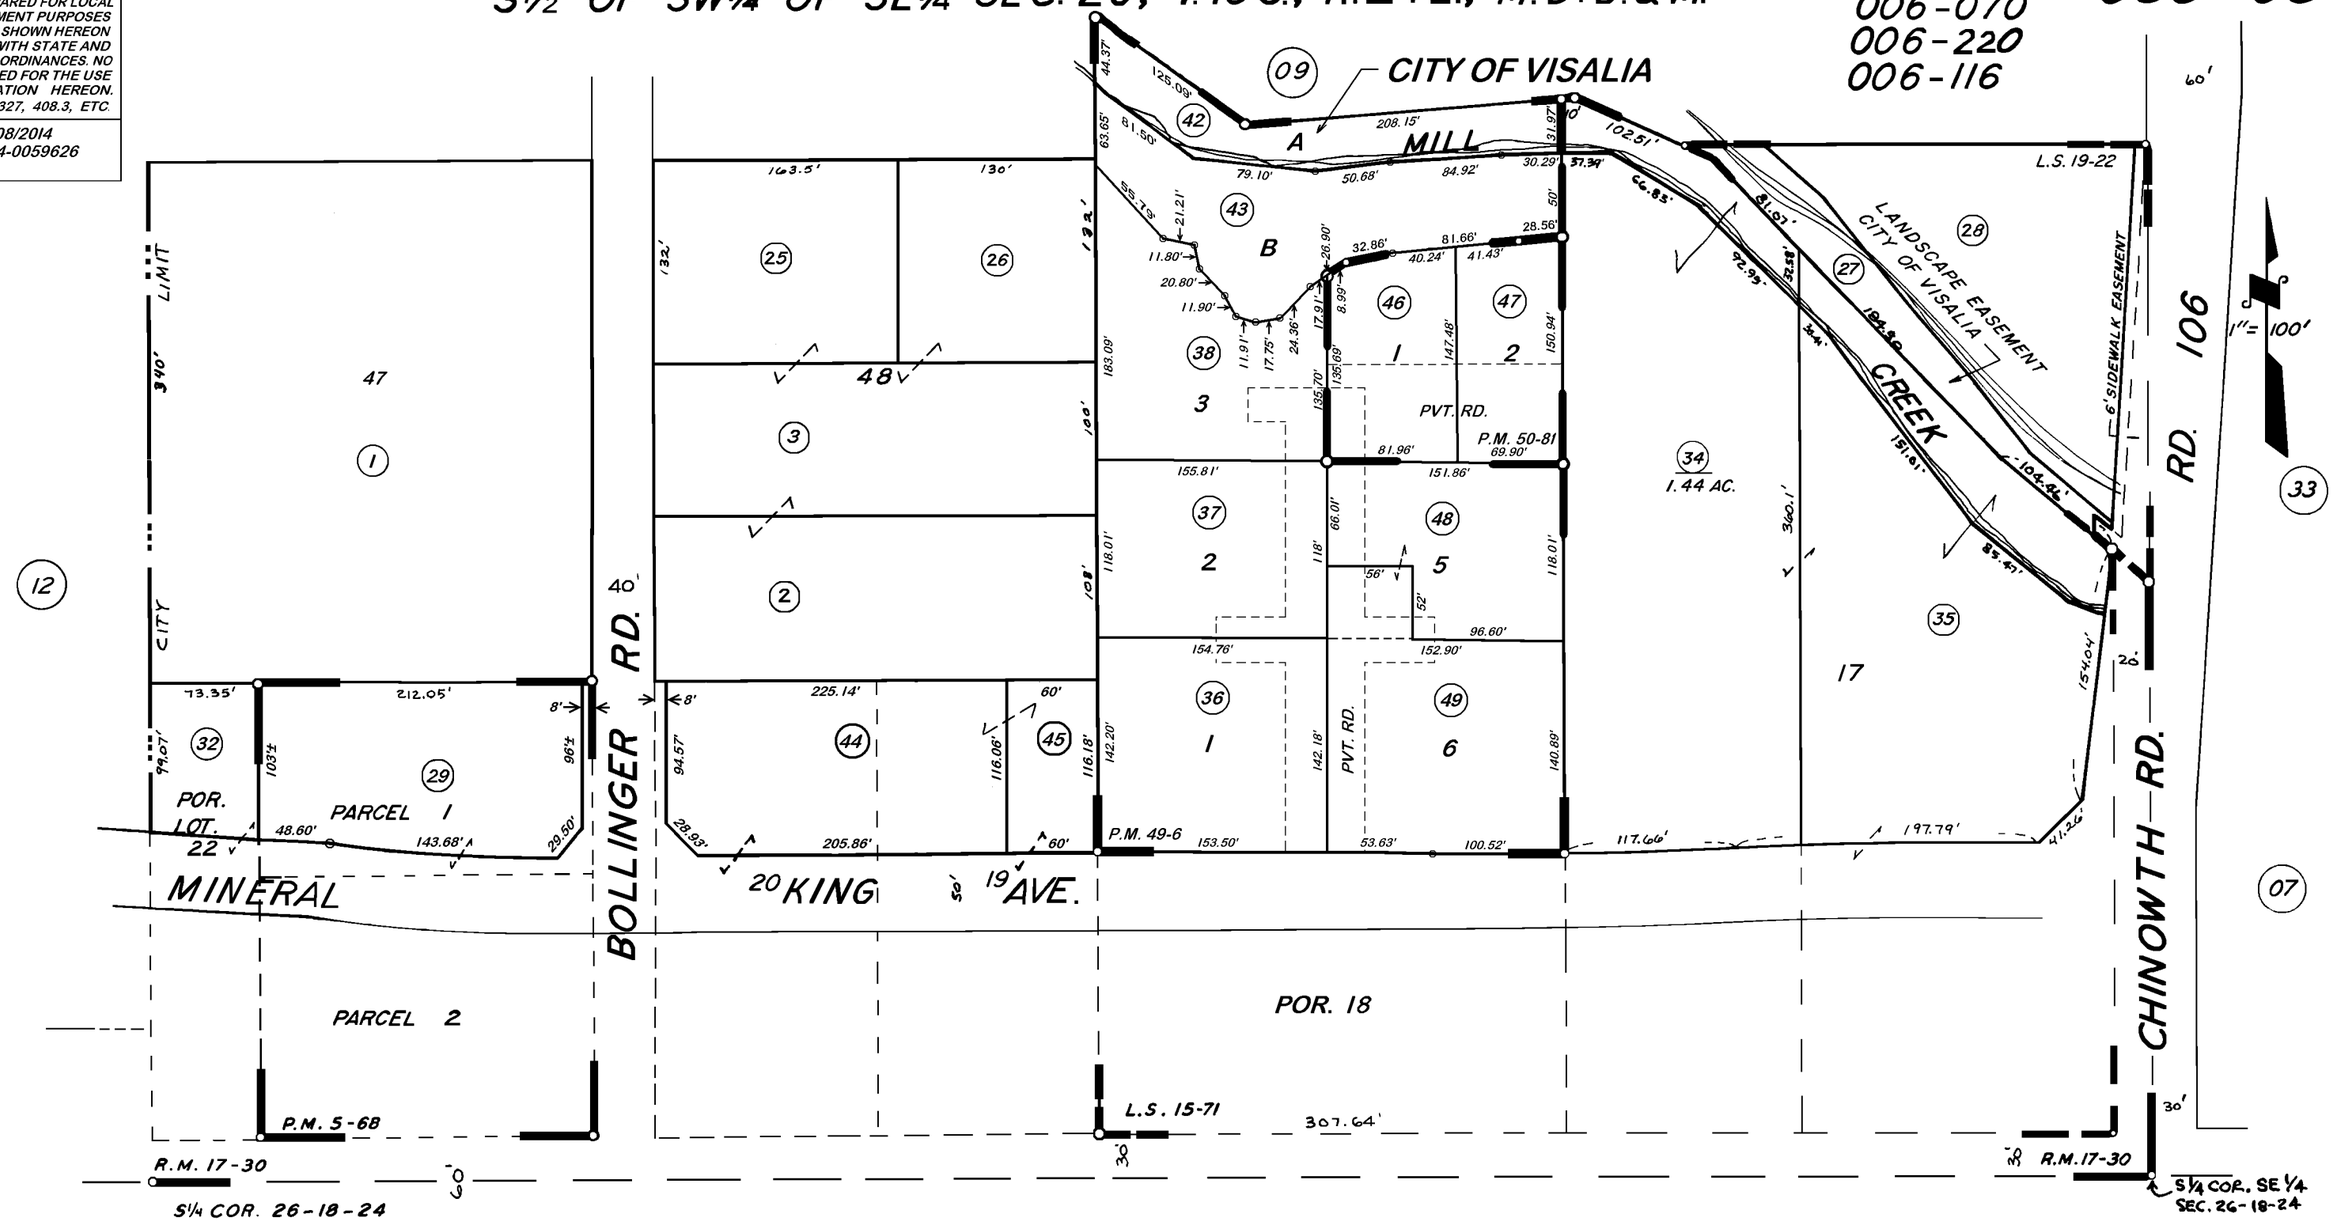

ST. HWY. 198

⊗POST MILE 7.50

RECORD OF SURVEY, L.S. 19-24 (℄ HWY. 198)
POR. FULGHAM HWY. ACRES TRACT NO. 2, R.M. 17-30
PARCEL MAP 468, P.M. 5-68
RECORD OF SURVEY, L.S. 15-71
RECORD OF SURVEY, L.S. 19-22
PARCEL MAP NO. 4801, P.M. 49-6
PARCEL MAP NO. 4976, P.M. 50-81

BK. 87

NOTE — ASSESSOR'S BLOCK NUMBERS SHOWN IN ELLIPSES
ASSESSOR'S PARCEL NUMBERS SHOWN IN CIRCLES

CITY OF VISALIA

ASSESSOR'S MAPS BK. 85. PG. 08
COUNTY OF TULARE, CALIF.