DISCLAIMER

THIS MAP WAS PREPARED FOR LOCAL PROPERTY ASSESSMENT PURPOSES ONLY. THE PARCELS SHOWN HEREON MAY NOT COMPLY WITH STATE AND LOCAL SUBDIVISION ORDINANCES. NO LIABILITY IS ASSUMED FOR THE USE OF THE INFORMATION HEREON.

REVISED: 06/02/2008
REASON: 2006-0109477
CAD TECH: CBT

N. POR. SW¼ OF SE¼ SEC. 26, T.18S., R.24E., M.D.B.&M.

TAX CODE AREA
6-000
6-116
6-220

85-09

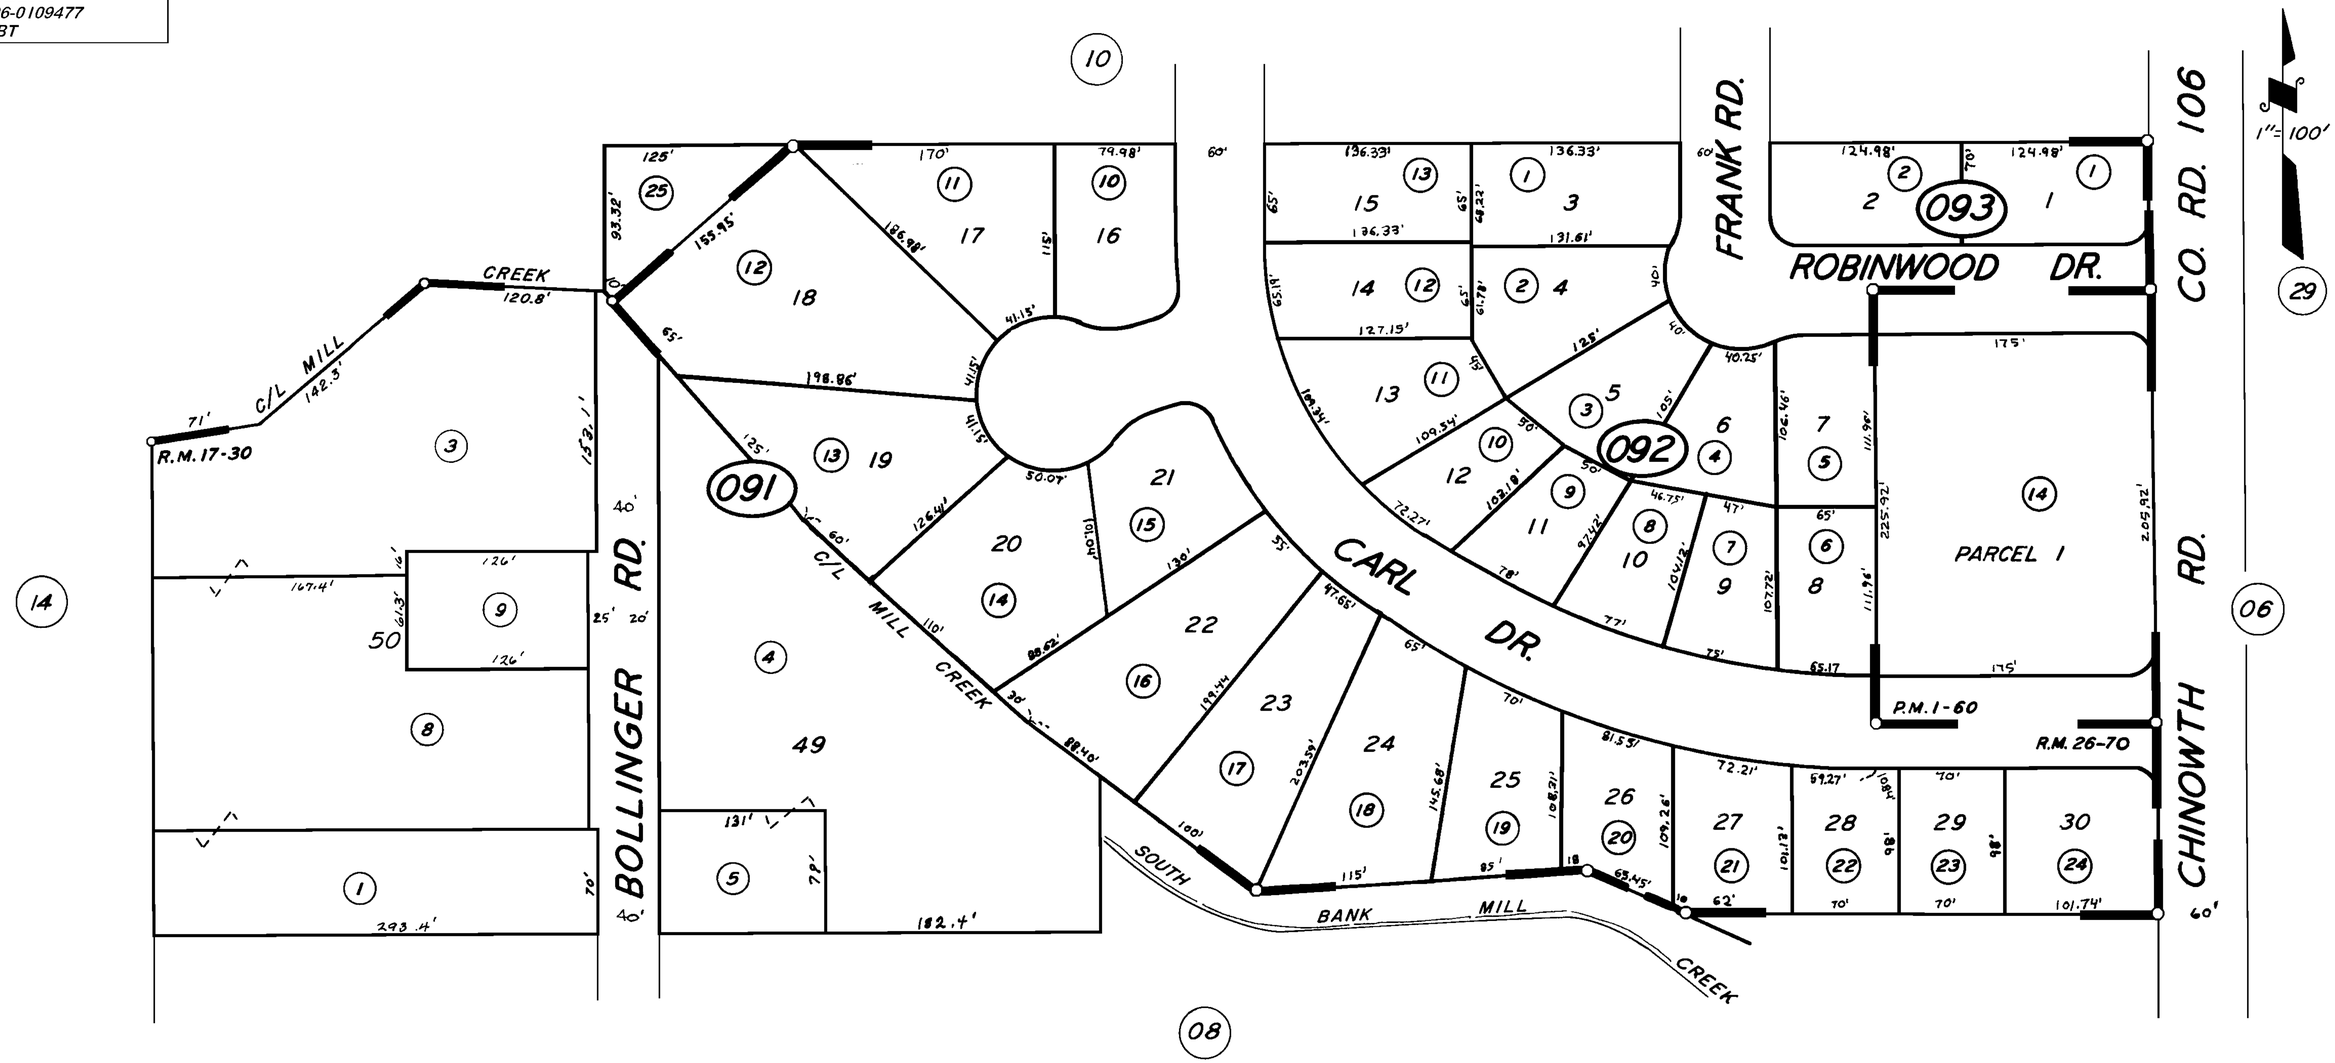

POR. FULGHAM HWY. ACRES TRACT NO. 2, R.M. 17-30
WESTLAND PARK, R.M. 26-70
PARCEL MAP 60, P.M. 1-60

CITY OF VISALIA
ASSESSOR'S MAPS BK. 85, PG. 09
COUNTY OF TULARE, CALIF.

NOTE — ASSESSOR'S BLOCK NUMBERS SHOWN IN ELLIPSES
ASSESSOR'S PARCEL NUMBERS SHOWN IN CIRCLES