POR. W½ OF SE¼ SEC. 26, T.18S., R.24E., M.D.B.&M.

TAX CODE AREA
006-220

85 - 11

DISCLAIMER

THIS MAP WAS PREPARED FOR LOCAL PROPERTY ASSESSMENT PURPOSES ONLY. THE PARCELS SHOWN HEREON MAY NOT COMPLY WITH STATE AND LOCAL SUBDIVISION ORDINANCES. NO LIABILITY IS ASSUMED FOR THE USE OF THE INFORMATION HEREON.

REVISED: 06/02/2008
REASON: 2006-0109477
CAD TECH: CBT

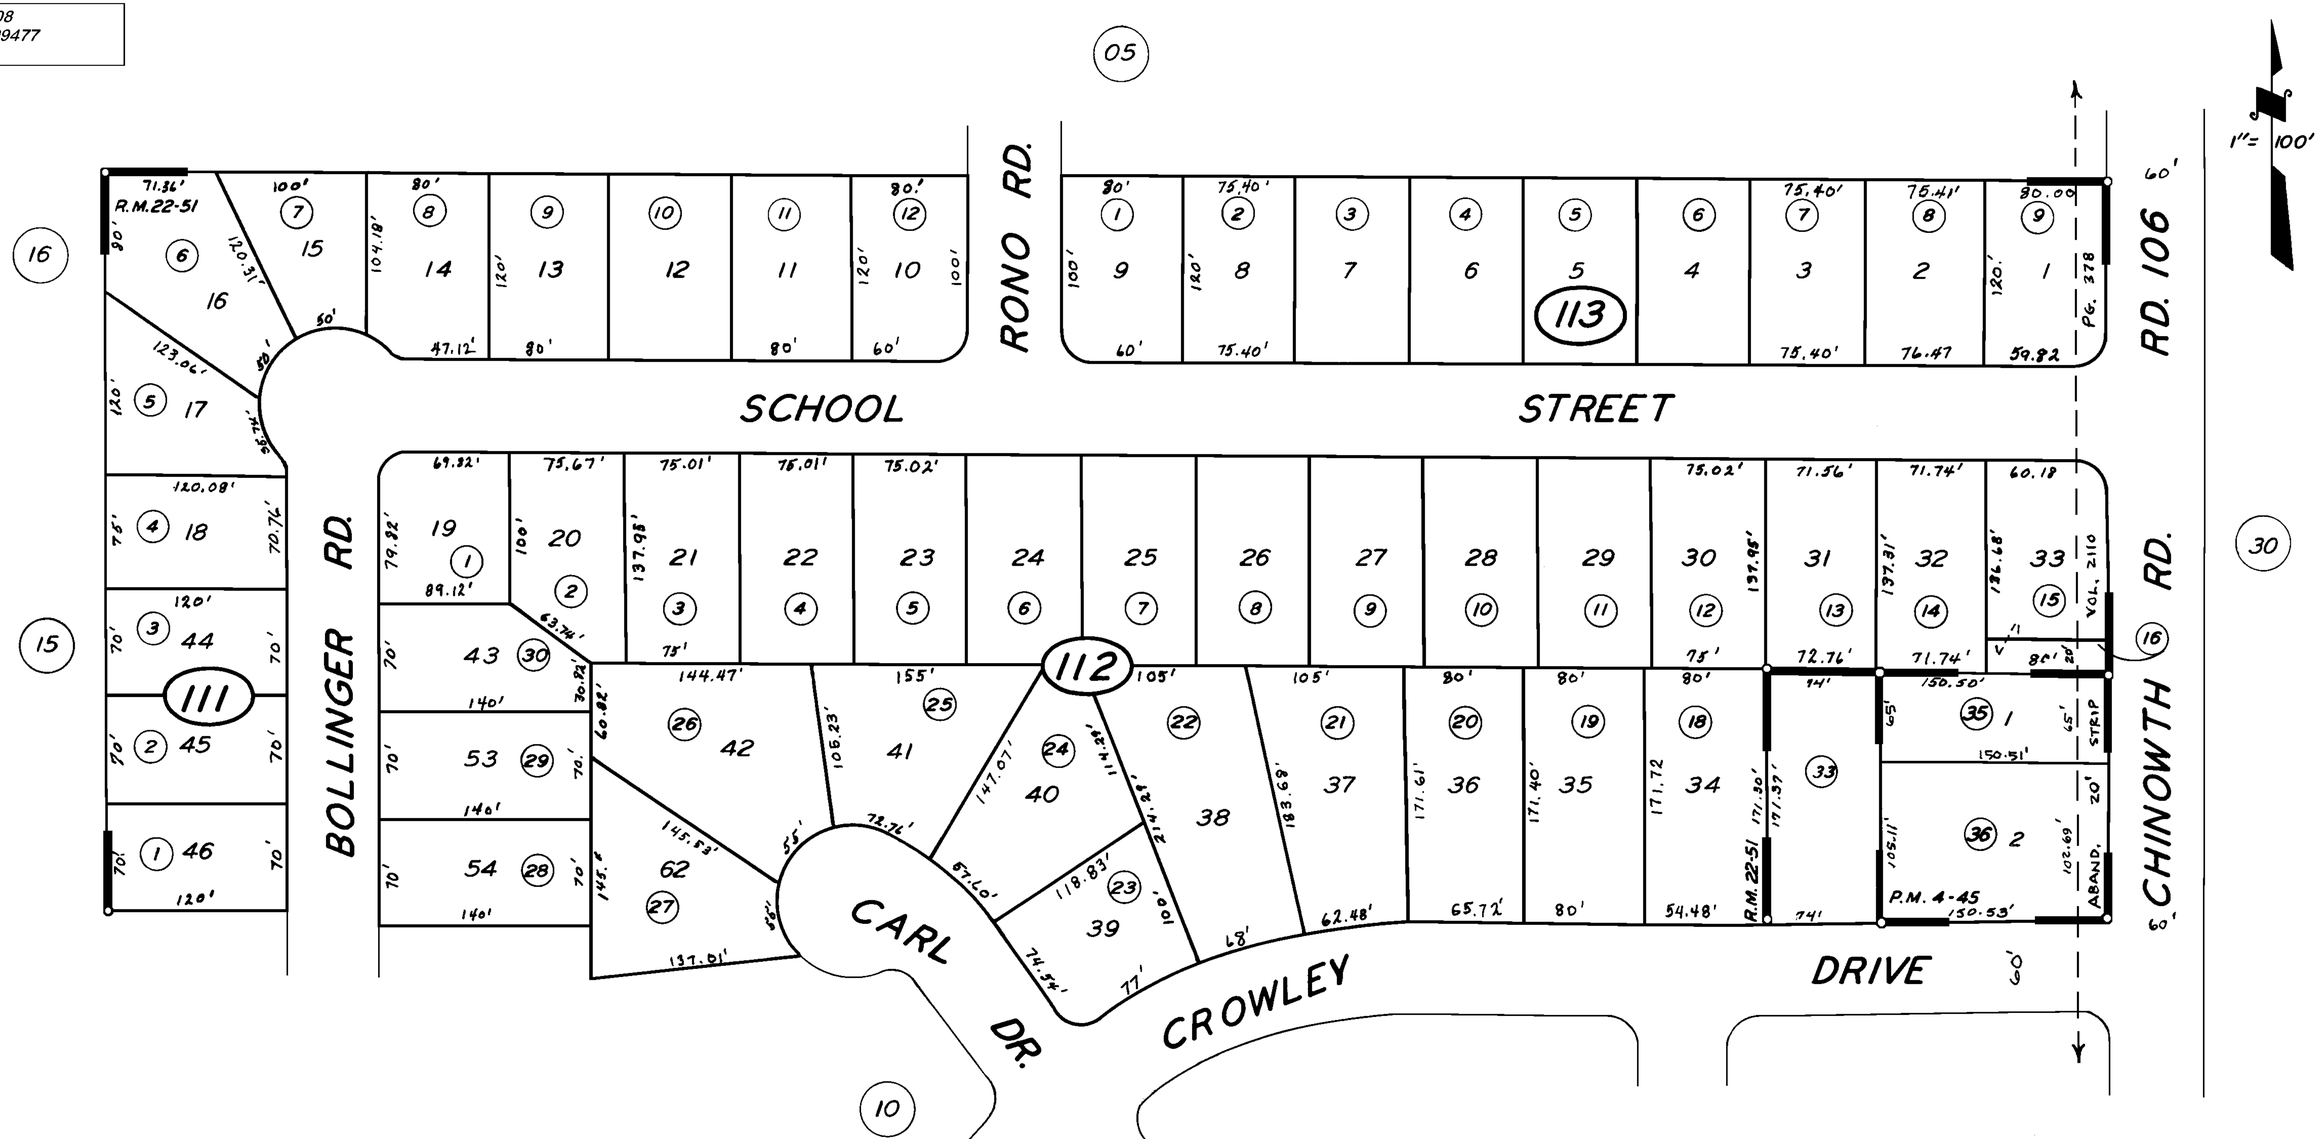

POR. TRACT 291, R.M. 22-51
PARCEL MAP 345, P.M. 4-45

CITY OF VISALIA
ASSESSOR'S MAPS BK. 85, PG. 11
COUNTY OF TULARE, CALIF.

NOTE — ASSESSOR'S BLOCK NUMBERS SHOWN IN ELLIPSES
ASSESSOR'S PARCEL NUMBERS SHOWN IN CIRCLES