DISCLAIMER

THIS MAP WAS PREPARED FOR LOCAL PROPERTY ASSESSMENT PURPOSES ONLY. THE PARCELS SHOWN HEREON MAY NOT COMPLY WITH STATE AND LOCAL SUBDIVISION ORDINANCES. NO LIABILITY IS ASSUMED FOR THE USE OF THE INFORMATION HEREON.

REVISED: 07/19/2006
REASON: T.R.A.C CHANGE
CAD TECH: JRS

POR. SE¼ OF SW¼ SEC. 26, T.18S., R.24E., M.D.B.&M.

TAX CODE AREA
153-008
006-003
006-208

85 - 14

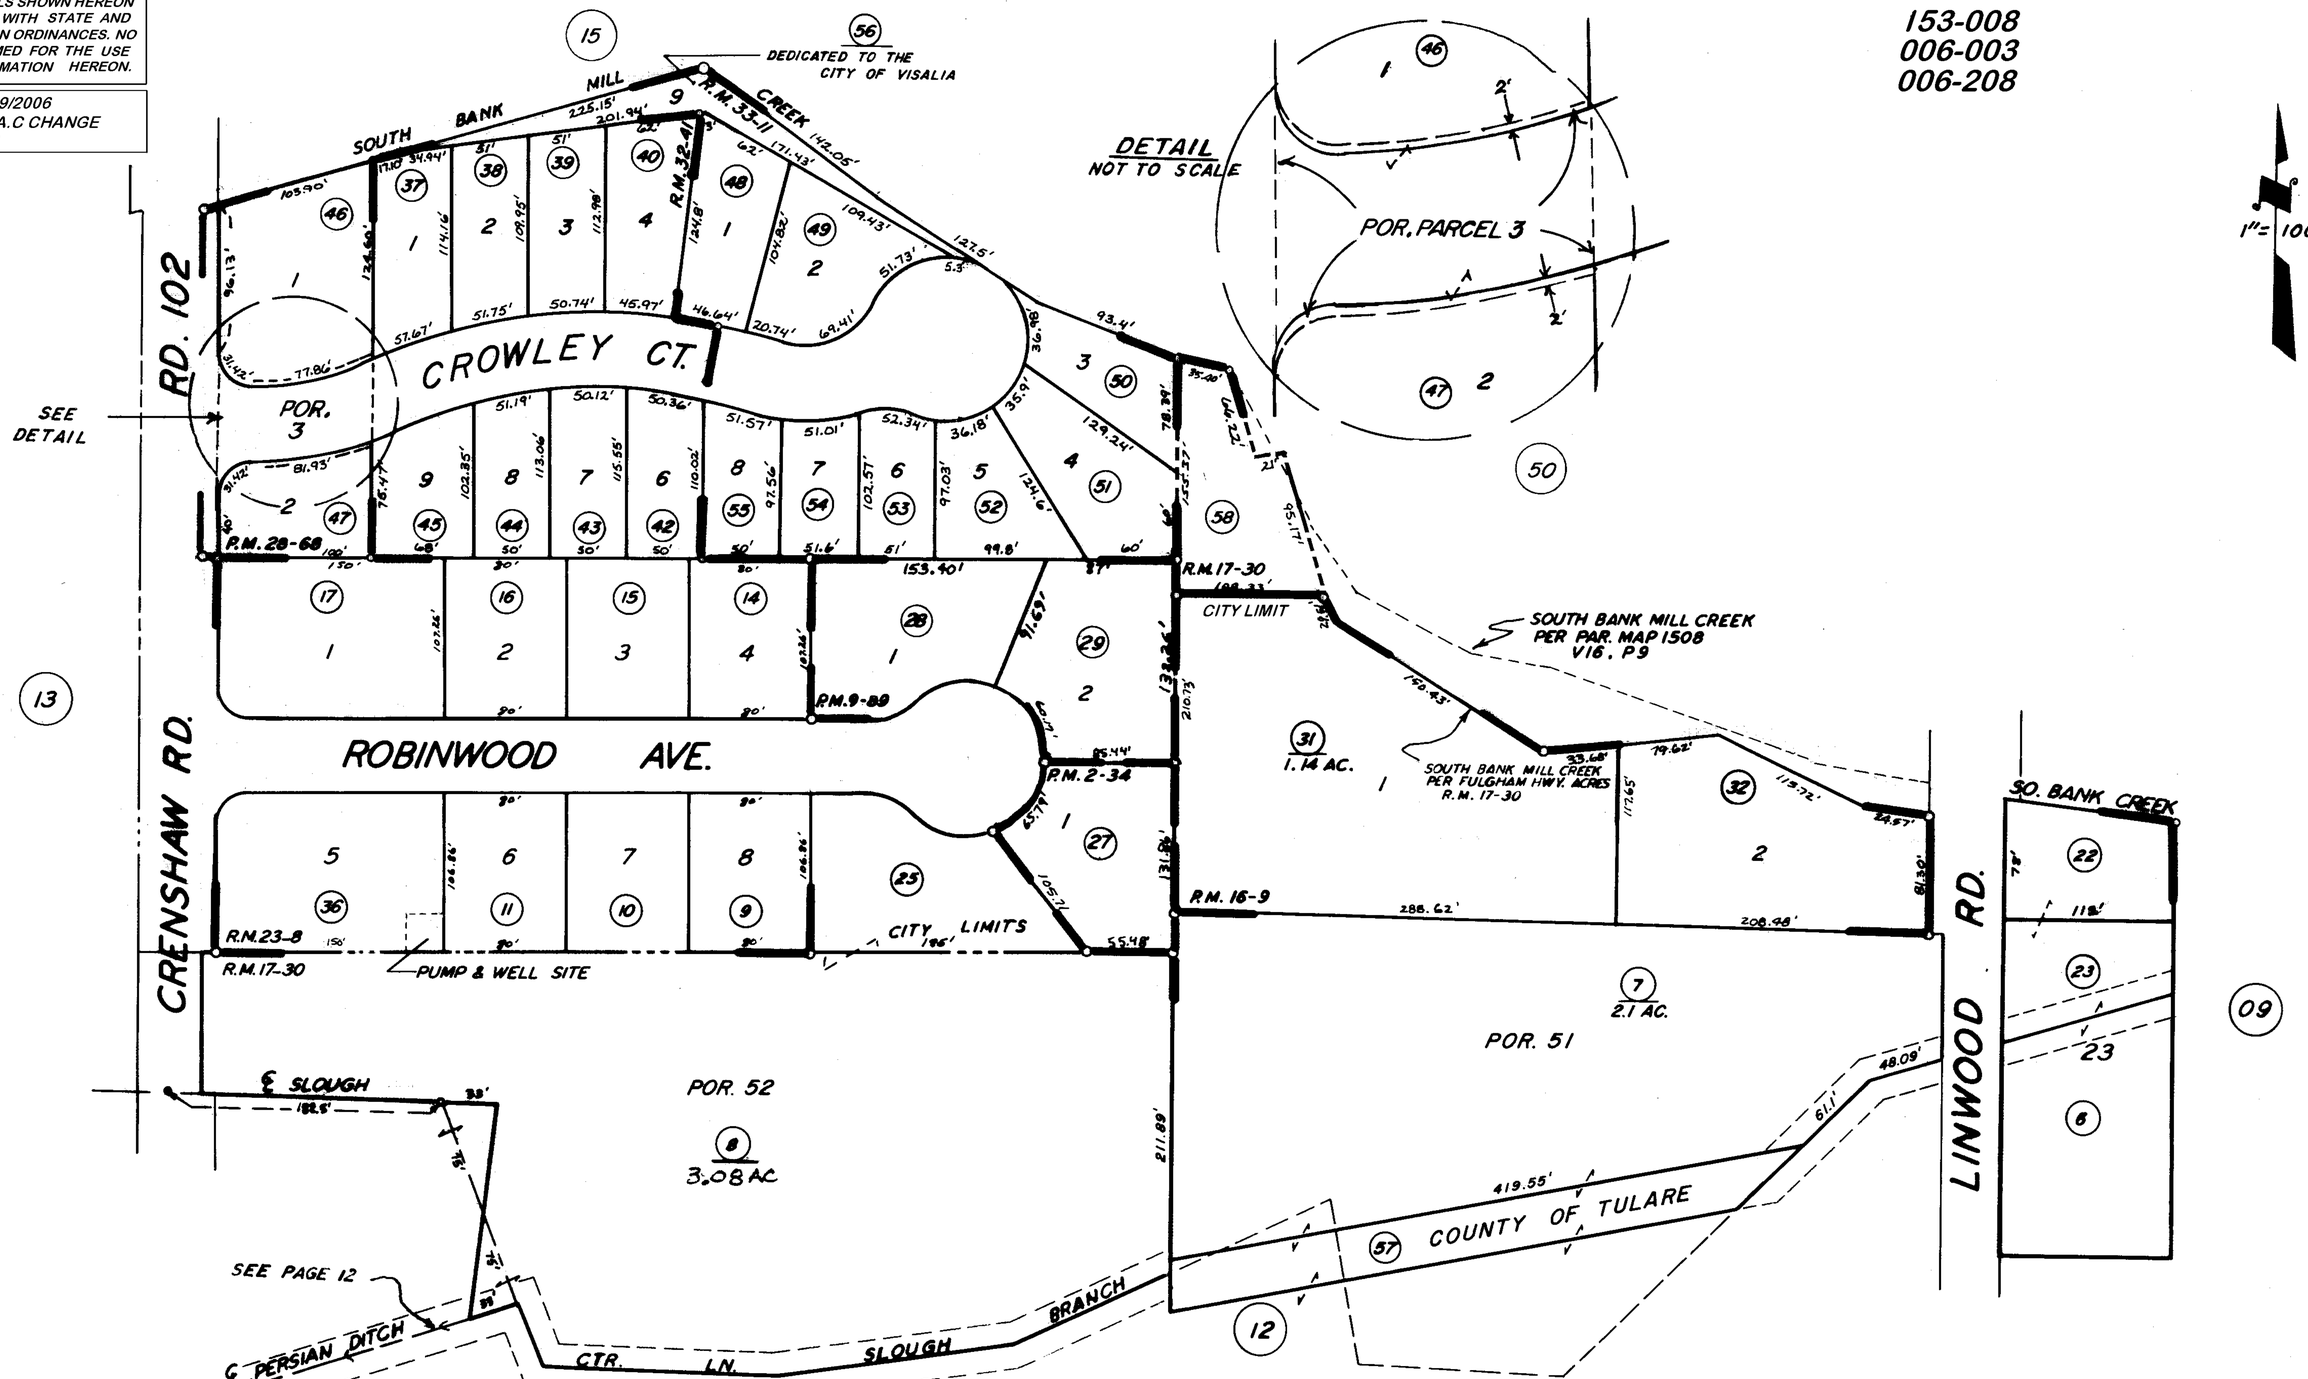

POR. FULGHAM HWY. ACRES TRACT NO. 2, R.M. 17-30
TRACT NO. 331, R.M. 23-8
PARCEL MAP 134, P.M. 2-34
PARCEL MAP 888, P.M. 9-89
PARCEL MAP 1508, P.M. 16-9
PARCEL MAP 2767, P.M. 28-68
OAK CREEK NO. 1 R.M. 32-41
OAK CREEK NO. 2 R.M. 33-11

ASSESSOR'S MAPS BK. 85, PG. 14
COUNTY OF TULARE, CALIF.

NOTE — ASSESSOR'S BLOCK NUMBERS SHOWN IN ELLIPSES
ASSESSOR'S PARCEL NUMBERS SHOWN IN CIRCLES