DISCLAIMER

THIS MAP WAS PREPARED FOR LOCAL PROPERTY ASSESSMENT PURPOSES ONLY AND THE PARCELS SHOWN HEREON MAY NOT COMPLY WITH STATE AND LOCAL SUBDIVISION ORDINANCES, AND NO LIABILITY IS ASSUMED FOR THE USE OF THE INFORMATION SHOWN HEREON.

# W1/2 OF SW1/4 OF SW 1/4 SEC.26, T.18S., R.24E., M.D.B.&M.

Tax Area Code 006–003

085–19

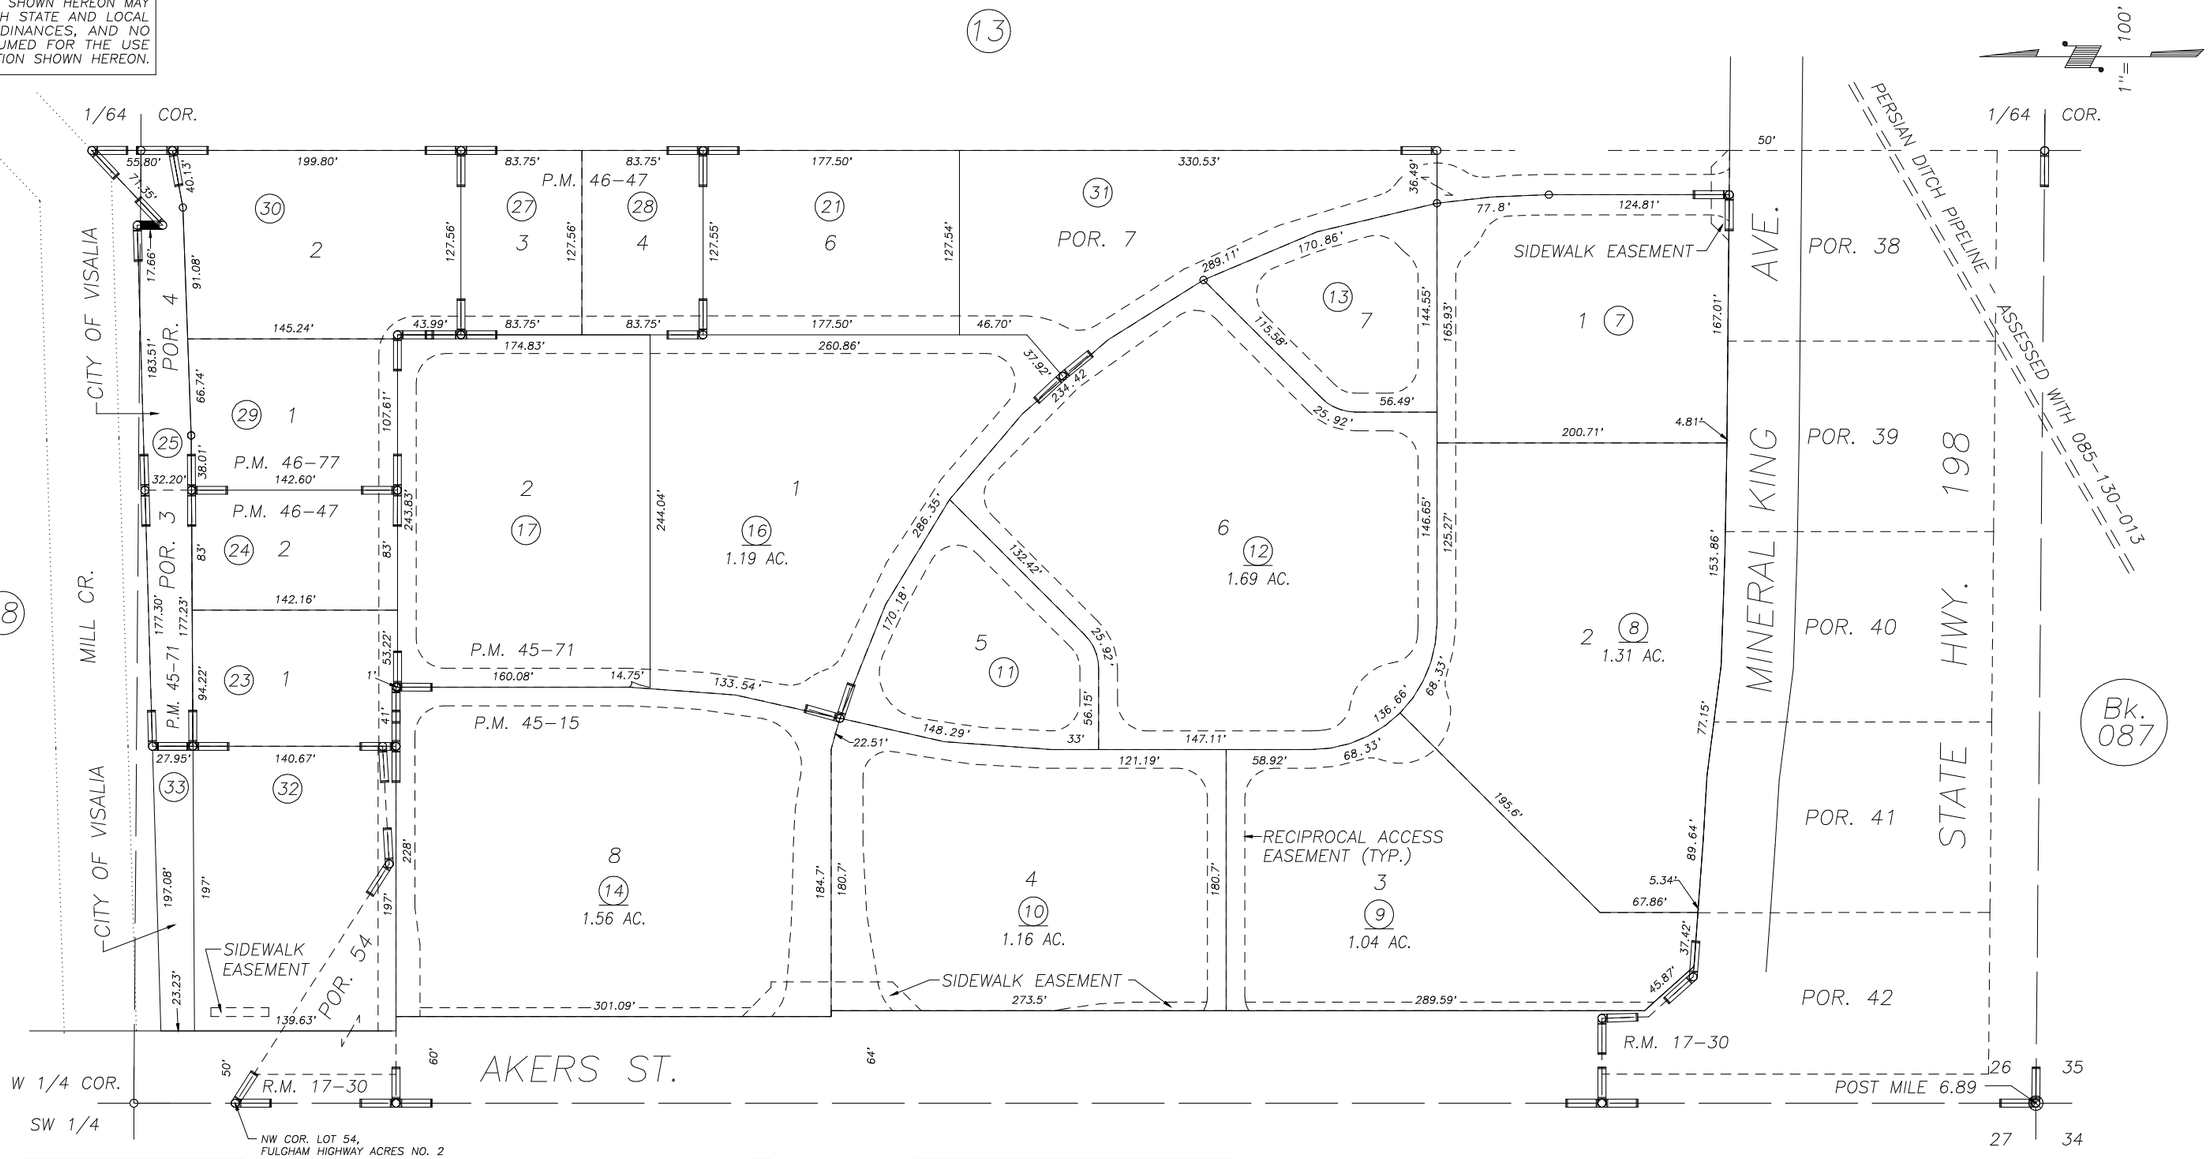


64

POR. FULGHAM HIGHWAY ACRES TRACT NO. 2, R.M. 17–30
RECORD OF SURVEY (CTR. LN. STATE HWY. 198), L.S. 19–24
PARCEL MAP NO. 4410, P.M. 45–15
PARCEL MAP NO. 4466, P.M. 45–71
PARCEL MAP NO. 4542, P.M. 46–47
PARCEL MAP NO. 4572, P.M. 46–77

24

CITY OF VISALIA
ASSESSOR'S MAPS BK. 085 , PG. 19
COUNTY OF TULARE, CALIFORNIA, U.S.A.

NOTE: Assessor's Parcel Numbers Shown in Circles (1)
Assessor's Block Numbers Shown in Elipses (123)

| REVISION | DATE | TECH |
|---|---|---|
| 2008–0062642 | 02/17/2010 | LLB |