N1/2 OF SW1/4 OF SE1/4 SEC.27, T.18S., R.24E., M.D.B.&M.

Tax Area Codes 085–58
006–209

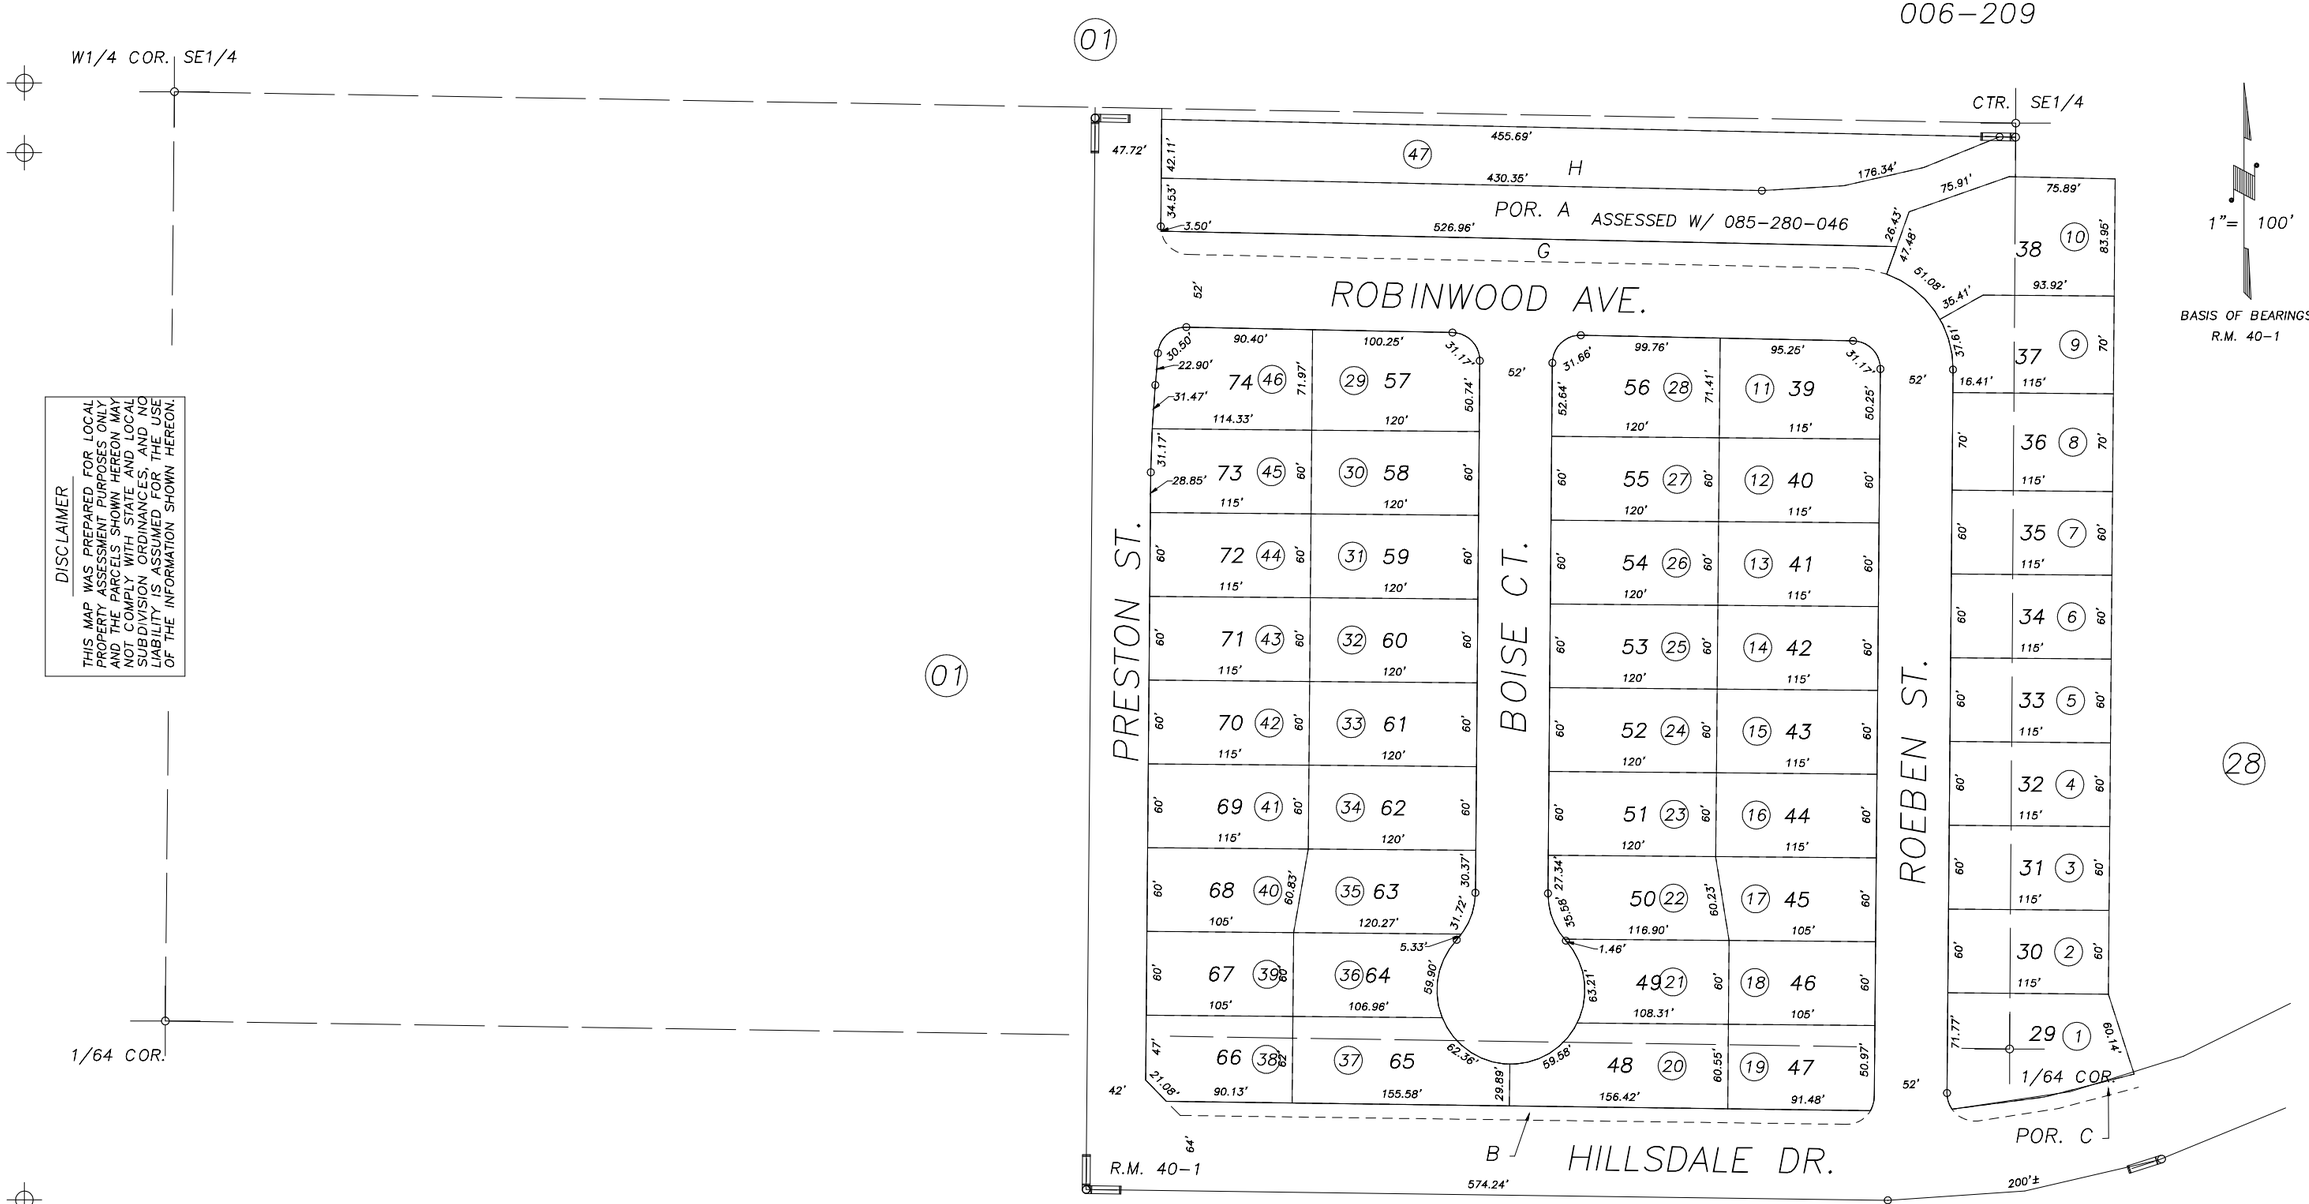

DISCLAIMER

THIS MAP WAS PREPARED FOR LOCAL PROPERTY ASSESSMENT PURPOSES ONLY AND THE PARCELS SHOWN HEREON MAY NOT COMPLY WITH STATE AND LOCAL SUBDIVISION ORDINANCES AND NO LIABILITY IS ASSUMED FOR THE USE OF THE INFORMATION SHOWN HEREON.

POR. TIFFANY RANCH, R.M. 40–1

CITY OF VISALIA
ASSESSOR'S MAPS BK.085 , PG.58
COUNTY OF TULARE, CALIFORNIA, U.S.A.

NOTE: Assessor's Parcel Numbers Shown in Circles (1)
Assessor's Block Numbers Shown in Elipses (123)

REVISION	DATE	TECH
2003–0052275	01/08/2004	RJL