S1/2 OF NE1/4 OF SW1/4 SEC.27, T.18S., R.24E.

Tax Area Codes 085–62
006–006

DISCLAIMER

THIS MAP WAS PREPARED FOR LOCAL PROPERTY ASSESSMENT PURPOSES ONLY AND THE PARCELS SHOWN HEREON MAY NOT COMPLY WITH STATE AND LOCAL SUBDIVISION ORDINANCES, AND NO LIABILITY IS ASSUMED FOR THE USE OF THE INFORMATION SHOWN HEREON.

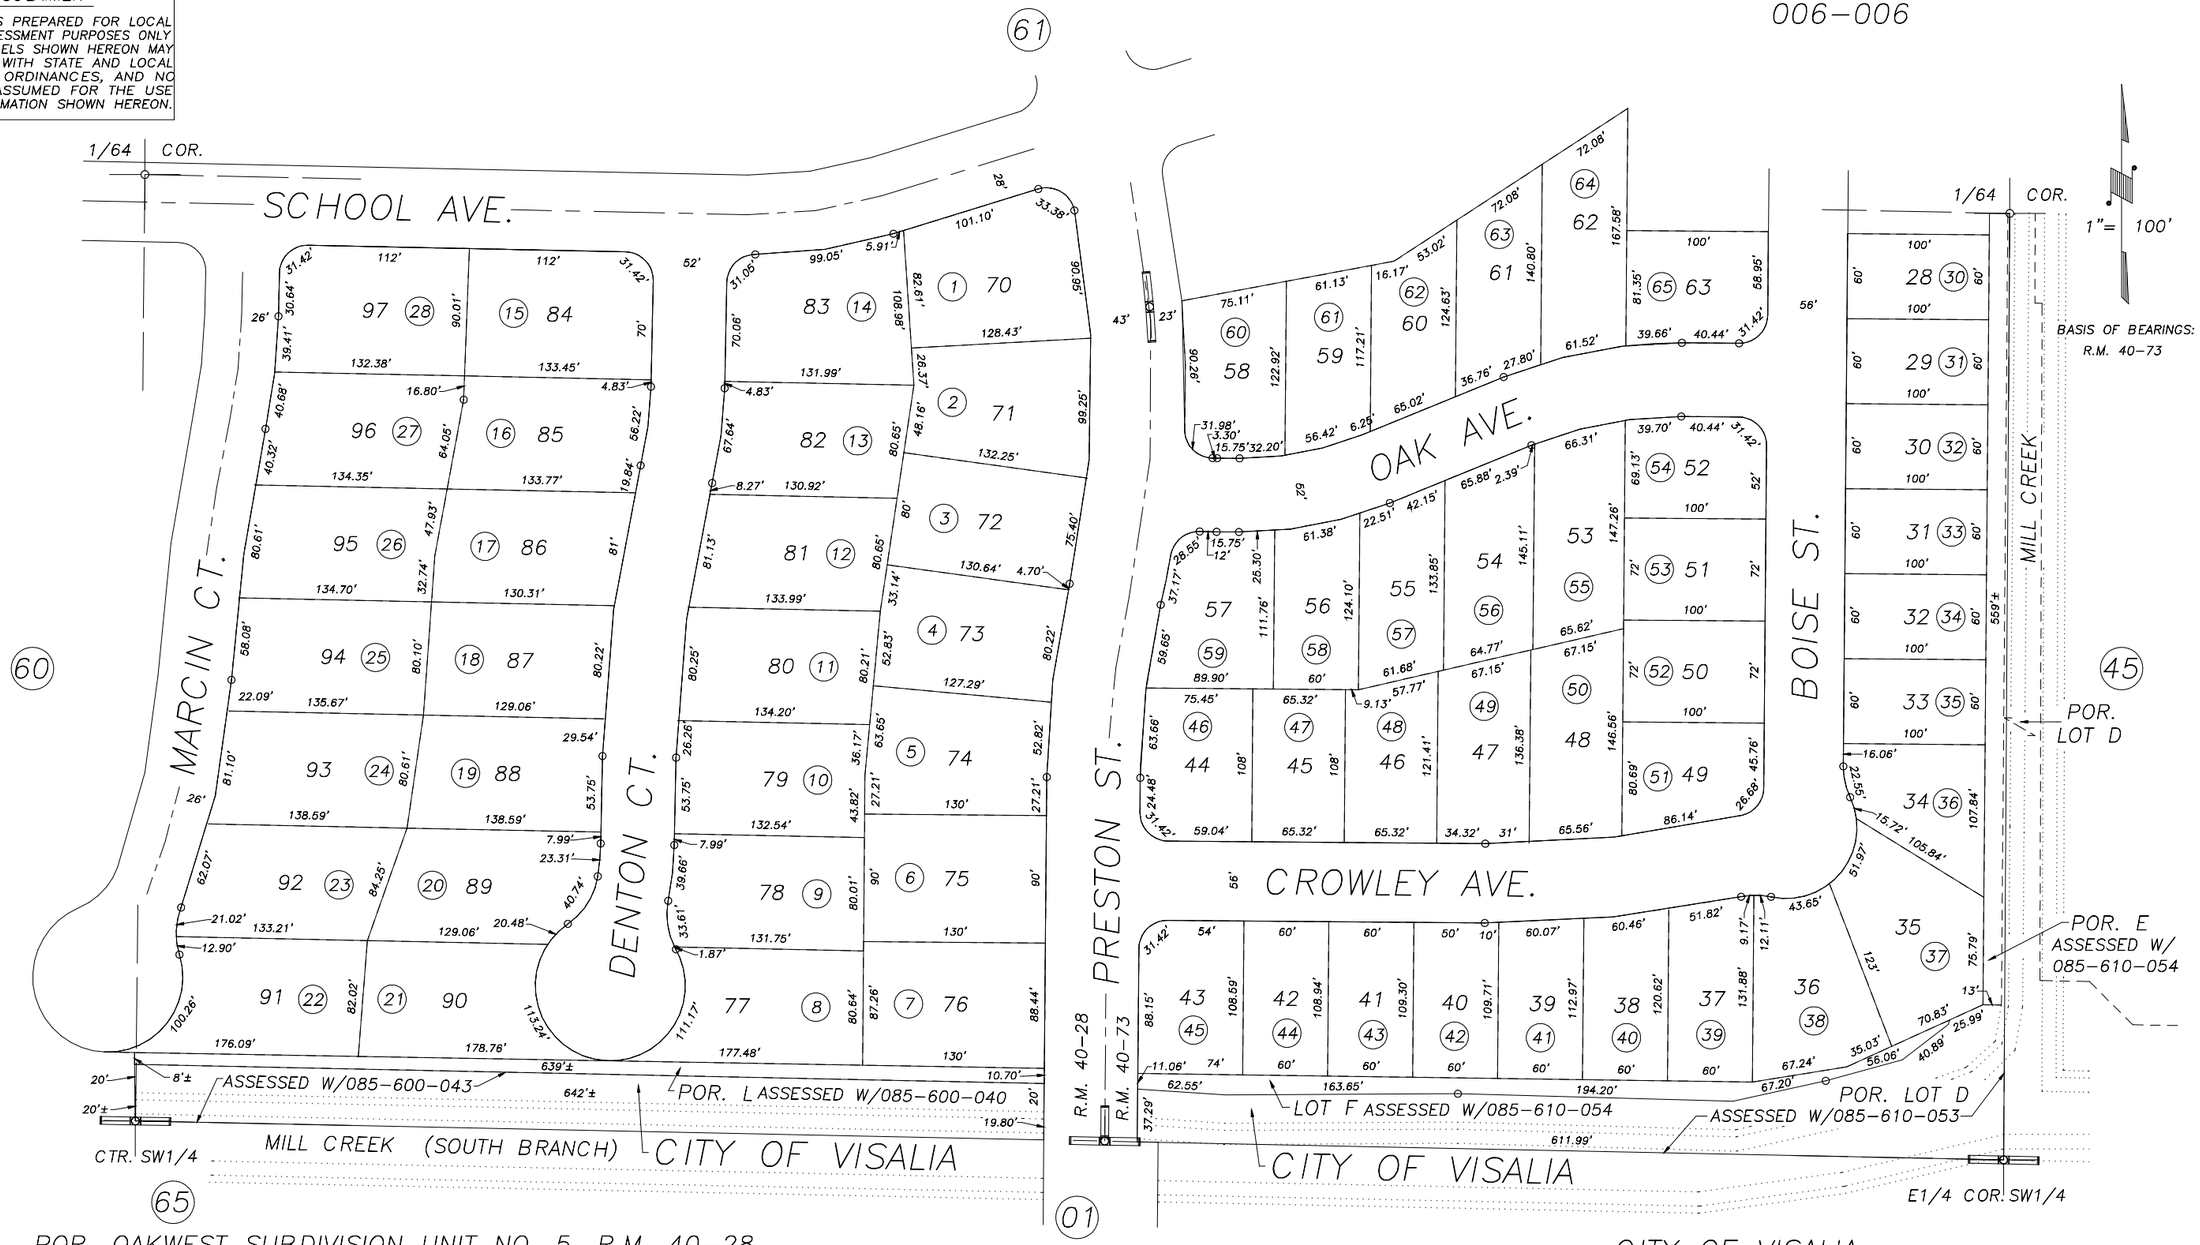

POR. OAKWEST SUBDIVISION UNIT NO. 5, R.M. 40–28
POR. OAKWEST SUBDIVISION UNIT NO. 6, R.M. 40–73

CITY OF VISALIA
ASSESSOR'S MAPS BK.085 , PG.62
COUNTY OF TULARE, CALIFORNIA, U.S.A.

NOTE: Assessor's Parcel Numbers Shown in Circles (1)
Assessor's Block Numbers Shown in Elipses (123)

REVISION	DATE	TECH
UPDATE ADJ. PAGE	05/06/2009	MLC