N1/2 OF SE1/4 OF NE1/4 SEC. 35, T.18 S., R.24 E., M.D. B & M.

TAX CODE AREA 87-10

6-003

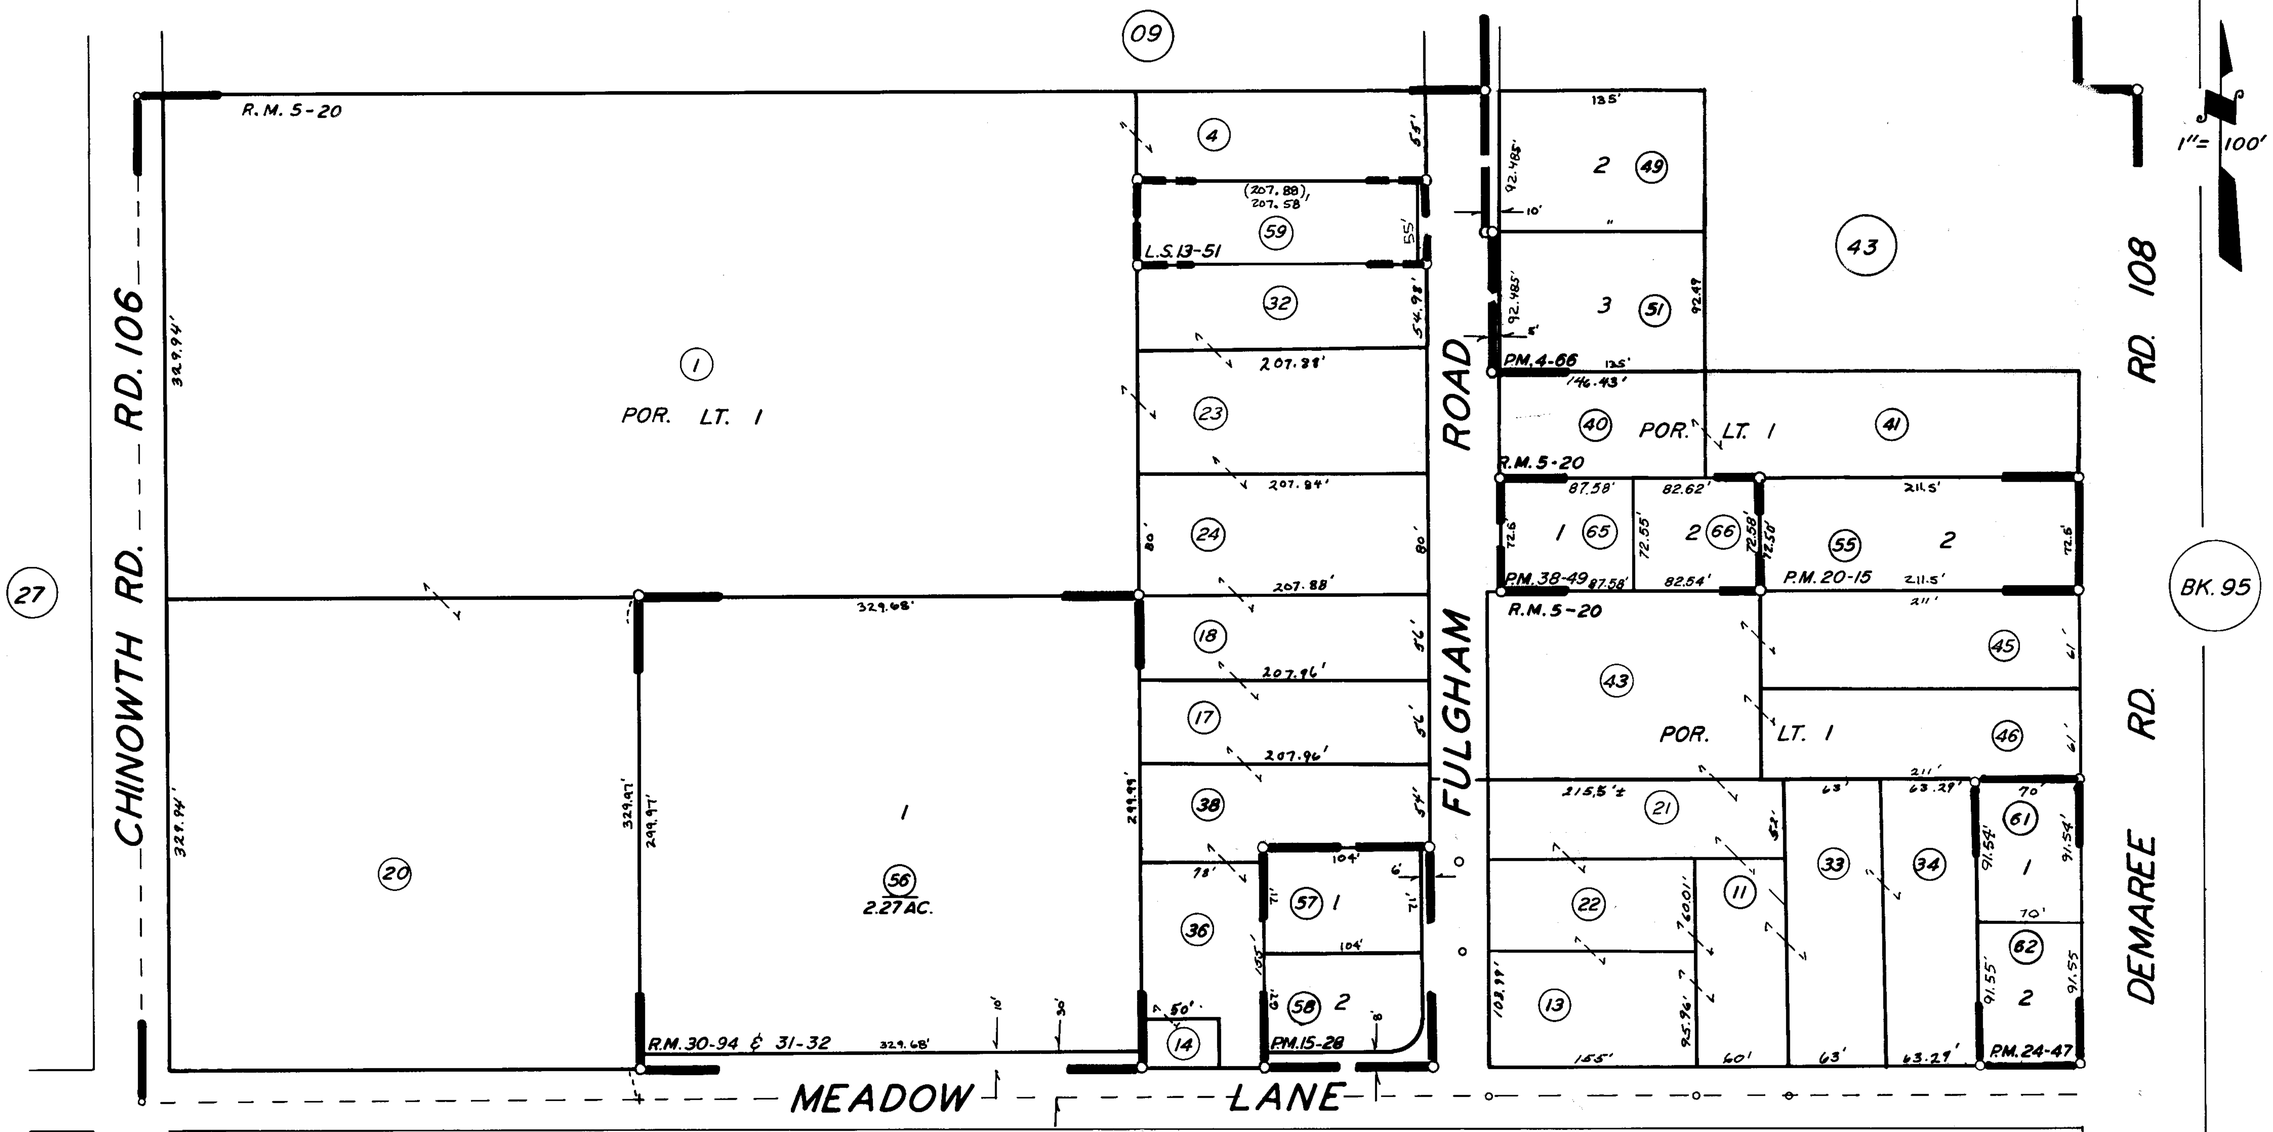

POR. LINWOOD COLONY R.M. 5-20
THE COURT YARD R.M. 30-94 & 31-32
POR. PARCEL MAP 366, P.M. 4-66
PARCEL MAP 1427, P.M. 15-28
PARCEL MAP 1914, P.M. 20-15
RECORD OF SURVEY, L.S. 13-51
PARCEL MAP 2346, P.M. 24-47

AMENDED PARCEL MAP 3746, P.M. 38-49

CITY OF VISALIA

ASSESSOR'S MAPS BK. 87, PG. 10

COUNTY OF TULARE, CALIF.

NOTE — ASSESSOR'S BLOCK NUMBERS SHOWN IN ELLIPSES
ASSESSOR'S PARCEL NUMBERS SHOWN IN CIRCLES