DISCLAIMER

THIS MAP WAS PREPARED FOR LOCAL PROPERTY ASSESSMENT PURPOSES ONLY AND THE PARCELS SHOWN HEREON MAY NOT COMPLY WITH STATE AND LOCAL SUBDIVISION ORDINANCES, AND NO LIABILITY IS ASSUMED FOR THE USE OF THE INFORMATION SHOWN HEREON.

S 1/2 OF NW 1/4 OF SE 1/4 SECTION 35, T.18S., R.24E., M.D.B. & M.

Tax Area Code
6-003
6-049

87-18

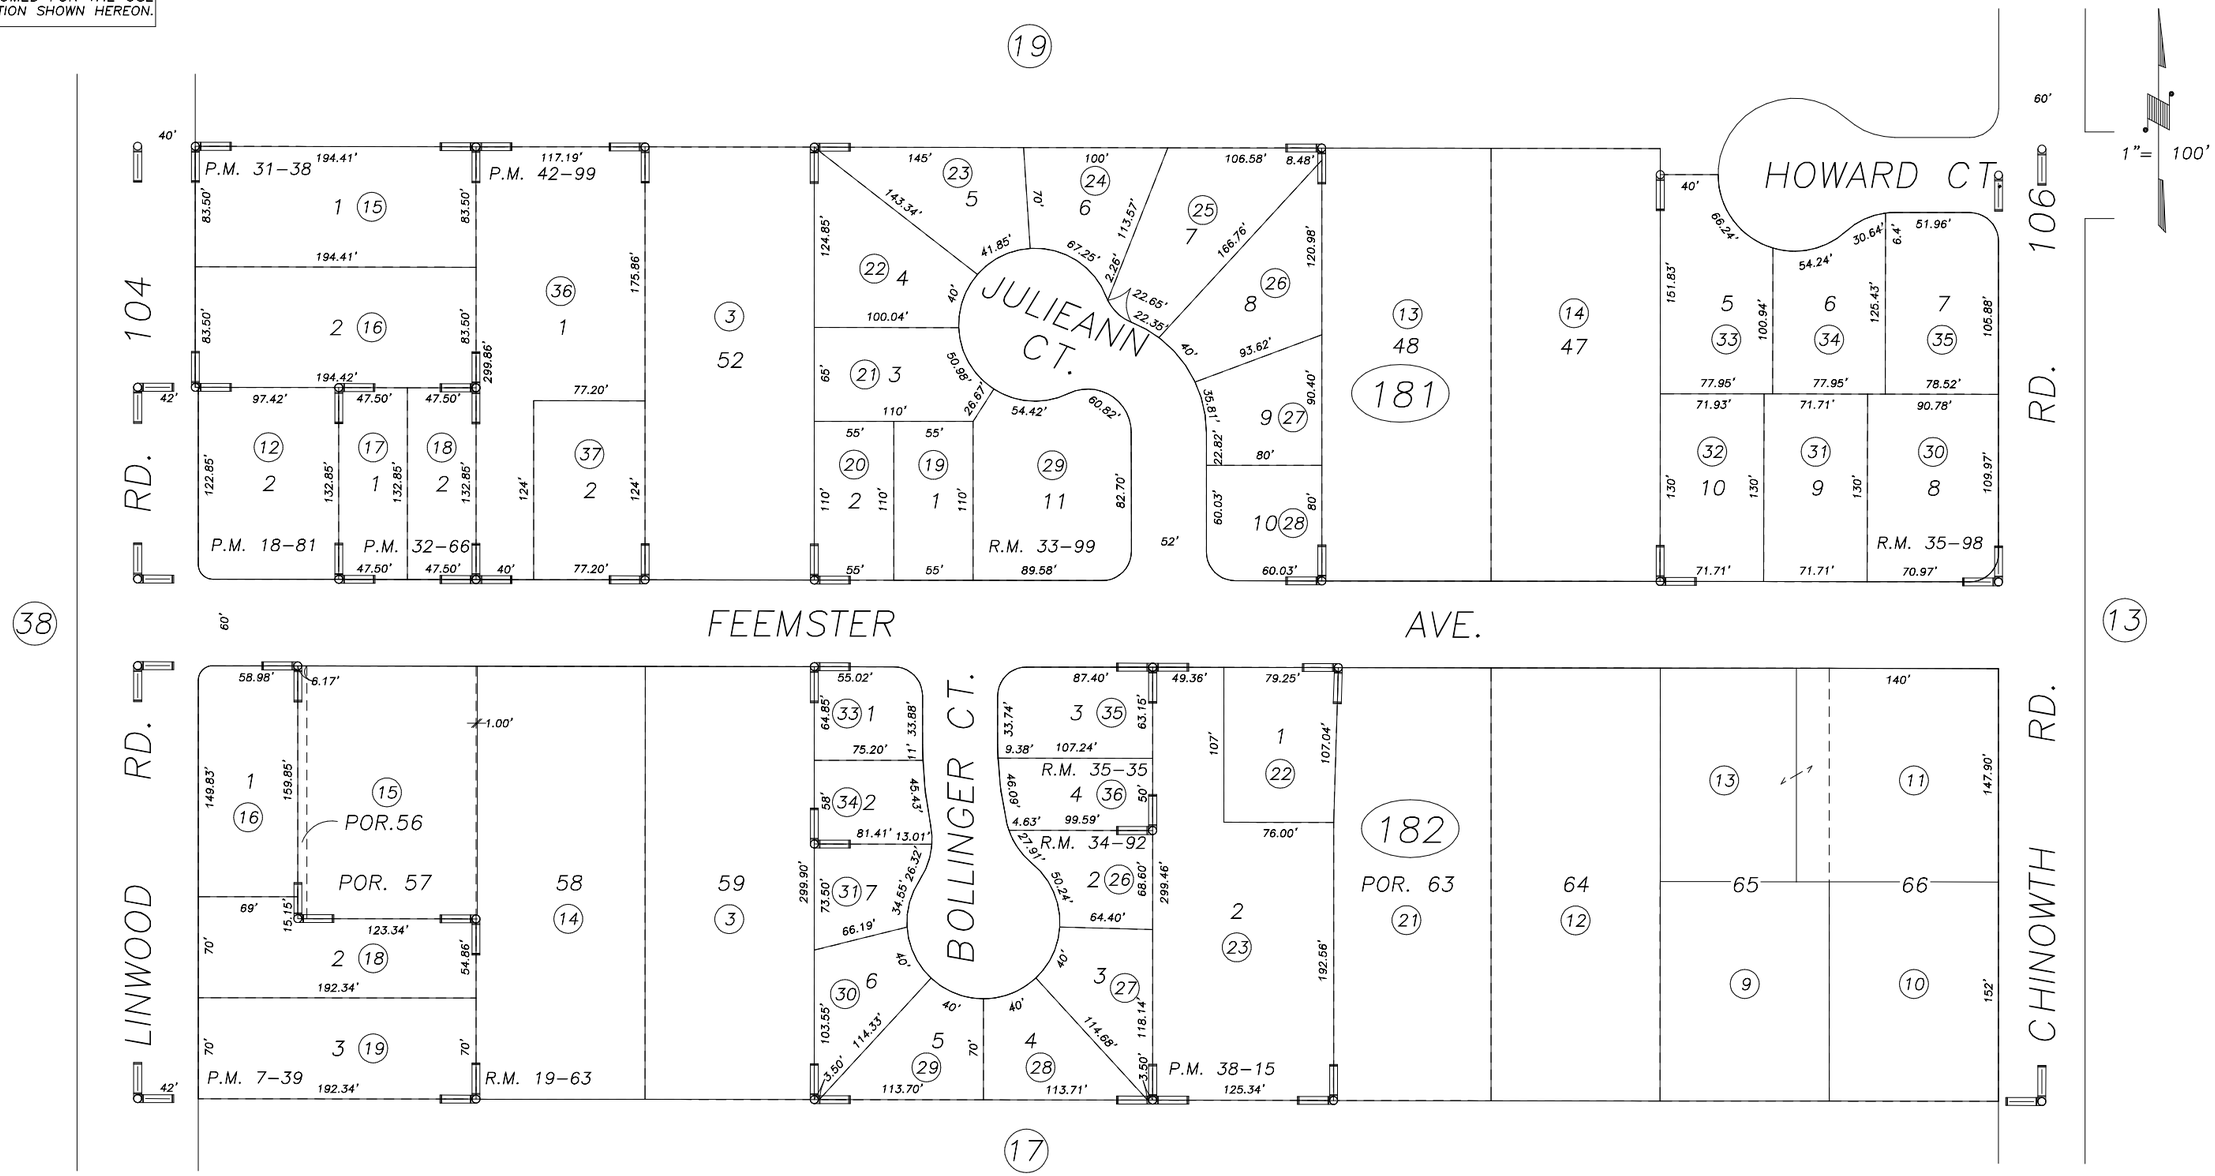

POR. TRACT NO. 32, R.M. 19-63
PARCEL MAP 639, P.M. 7-39
PARCEL MAP 1780, P.M. 18-81
PARCEL MAP 3037, P.M. 31-38
PARCEL MAP 3165, P.M. 32-66
PARCEL MAP 3712, P.M. 3815
FAIR OAKS SUB., R.M. 33-99

SAN JUAN, R.M. 34-92
SAN JUAN 2, R.M. 35-33
ELLIS GARDENS, R.M. 35-98
PARCEL MAP 4195, P.M. 42-99

CITY OF VISALIA
ASSESSOR'S MAPS BK. 087 , PG. 18 .
COUNTY OF TULARE, CALIF.

NOTE: Assessor's Block Numbers Shown in Ellipses
Assessor's Parcel Numbers Shown in Circles

95/96

REVISION	DATE	BY
P.M. 42-99	8/18/95	KPT