POR. S 1/2 OF SE 1/4 OF NW 1/4 OF SEC. 35, T.18S., R.24E. M.D.B.&M.

TAX CODE AREA 87-22
6-003

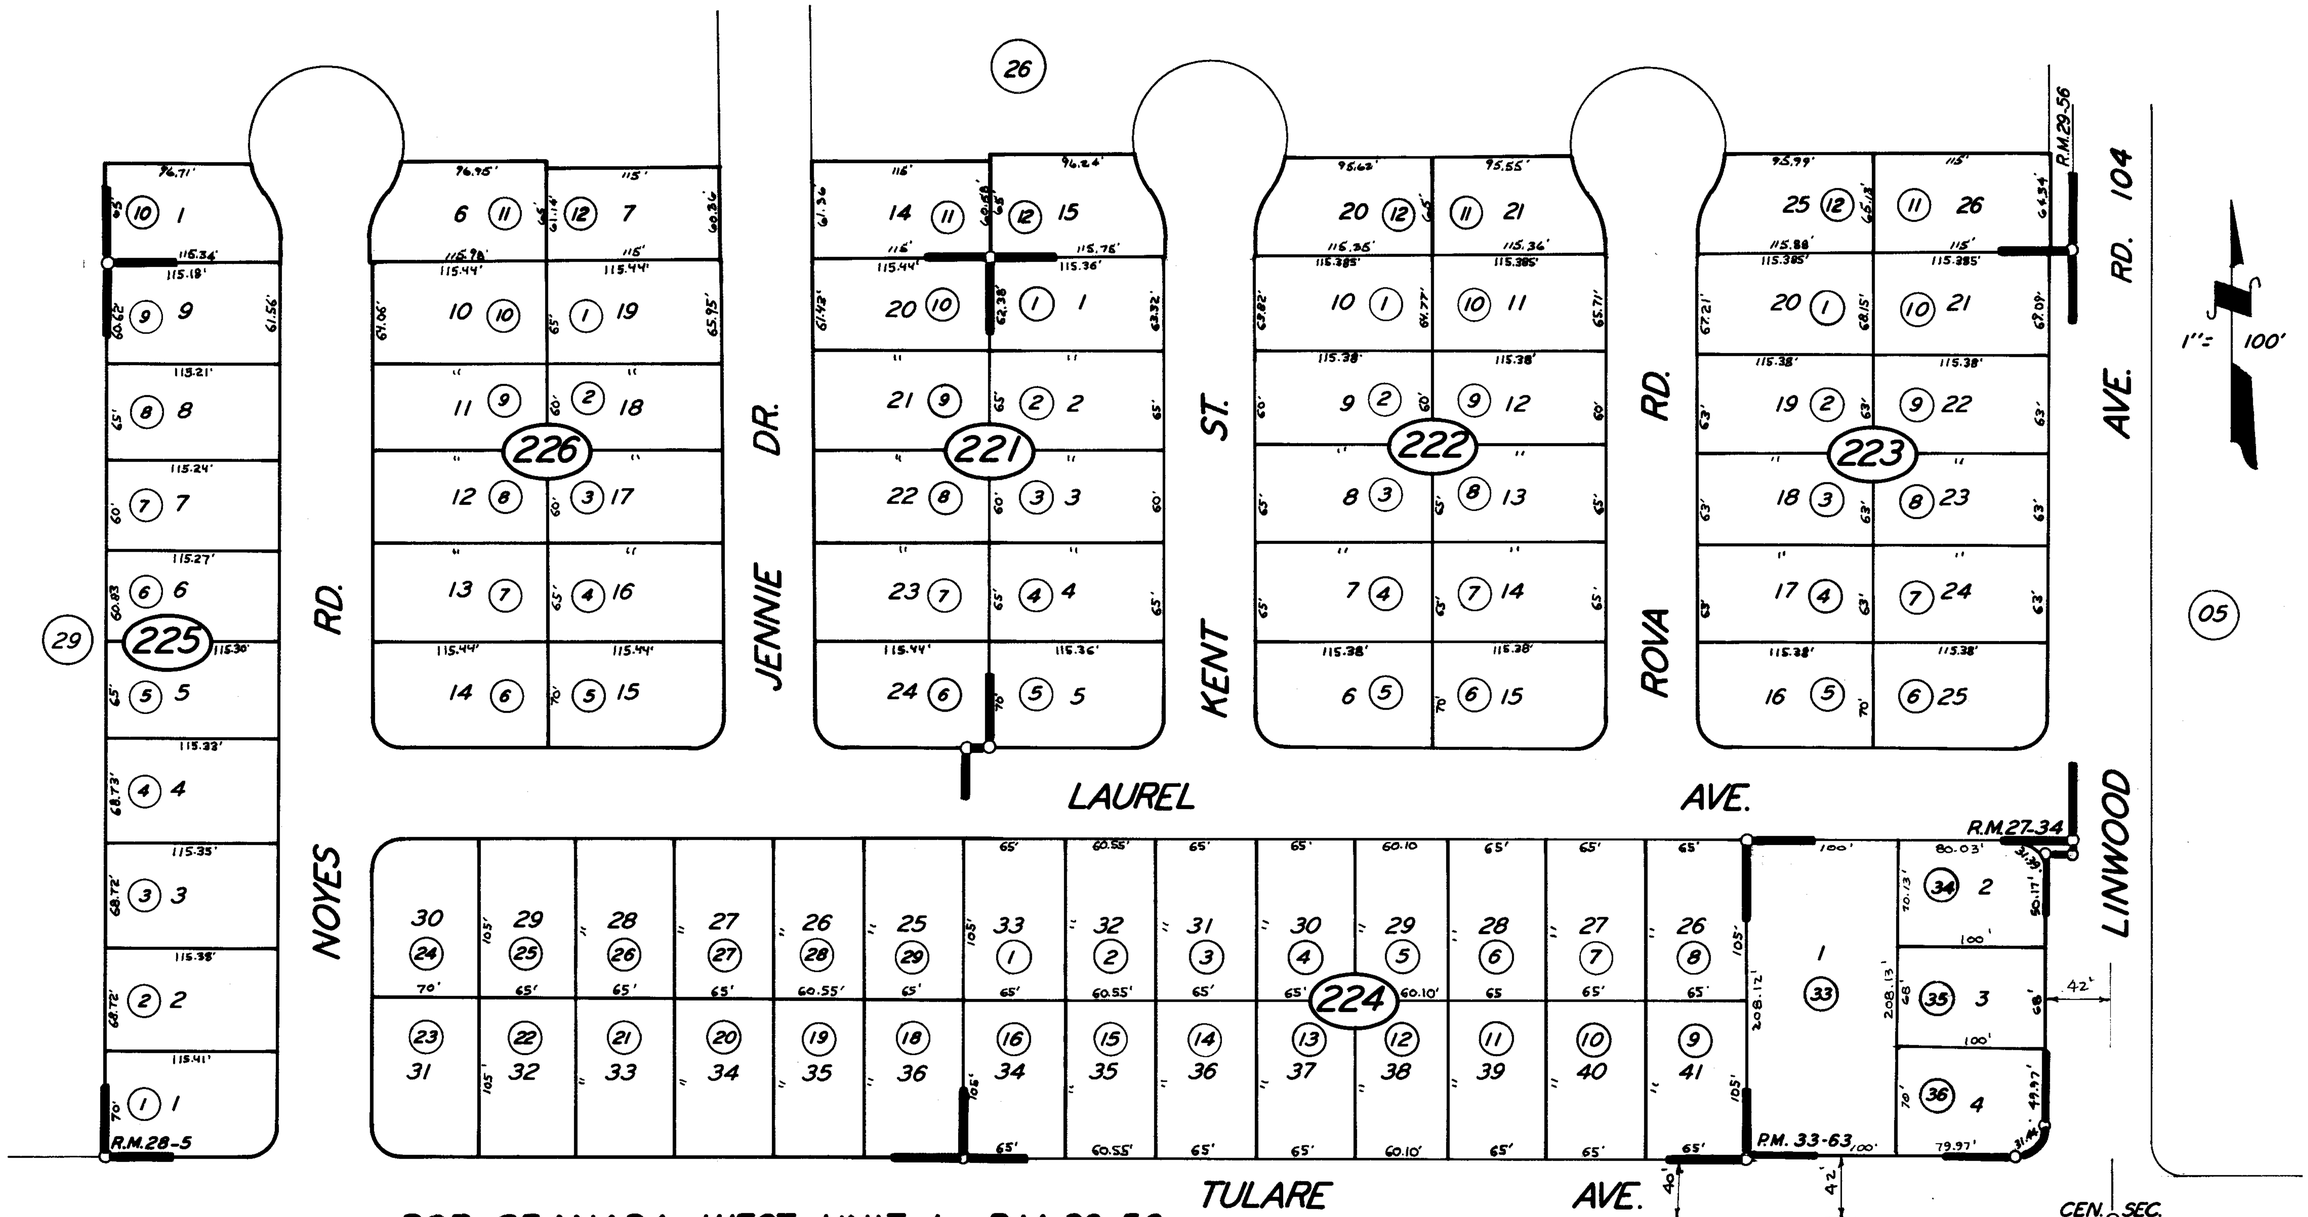

POR. GRANADA WEST UNIT I R.M. 29-56
NORDIC WEST UNIT NO. 1 R.M. 27-34
NORDIC WEST UNIT NO. 2 R.M. 28-5
PARCEL MAP 3261, P.M. 33-63

36

CITY OF VISALIA
ASSESSOR'S MAPS BK. 87 PG. 22
COUNTY OF TULARE, CALIF.

NOTE—ASSESSOR'S BLOCK NUMBERS SHOWN IN ELIPSES
ASSESSOR'S PARCEL NUMBERS SHOWN IN CIRCLES