POR. OF SW 1/4 OF SEC. 35, T. 18 S., R. 24 E., M.D.B. & M.

TAX CODE AREA 6-003

87-25

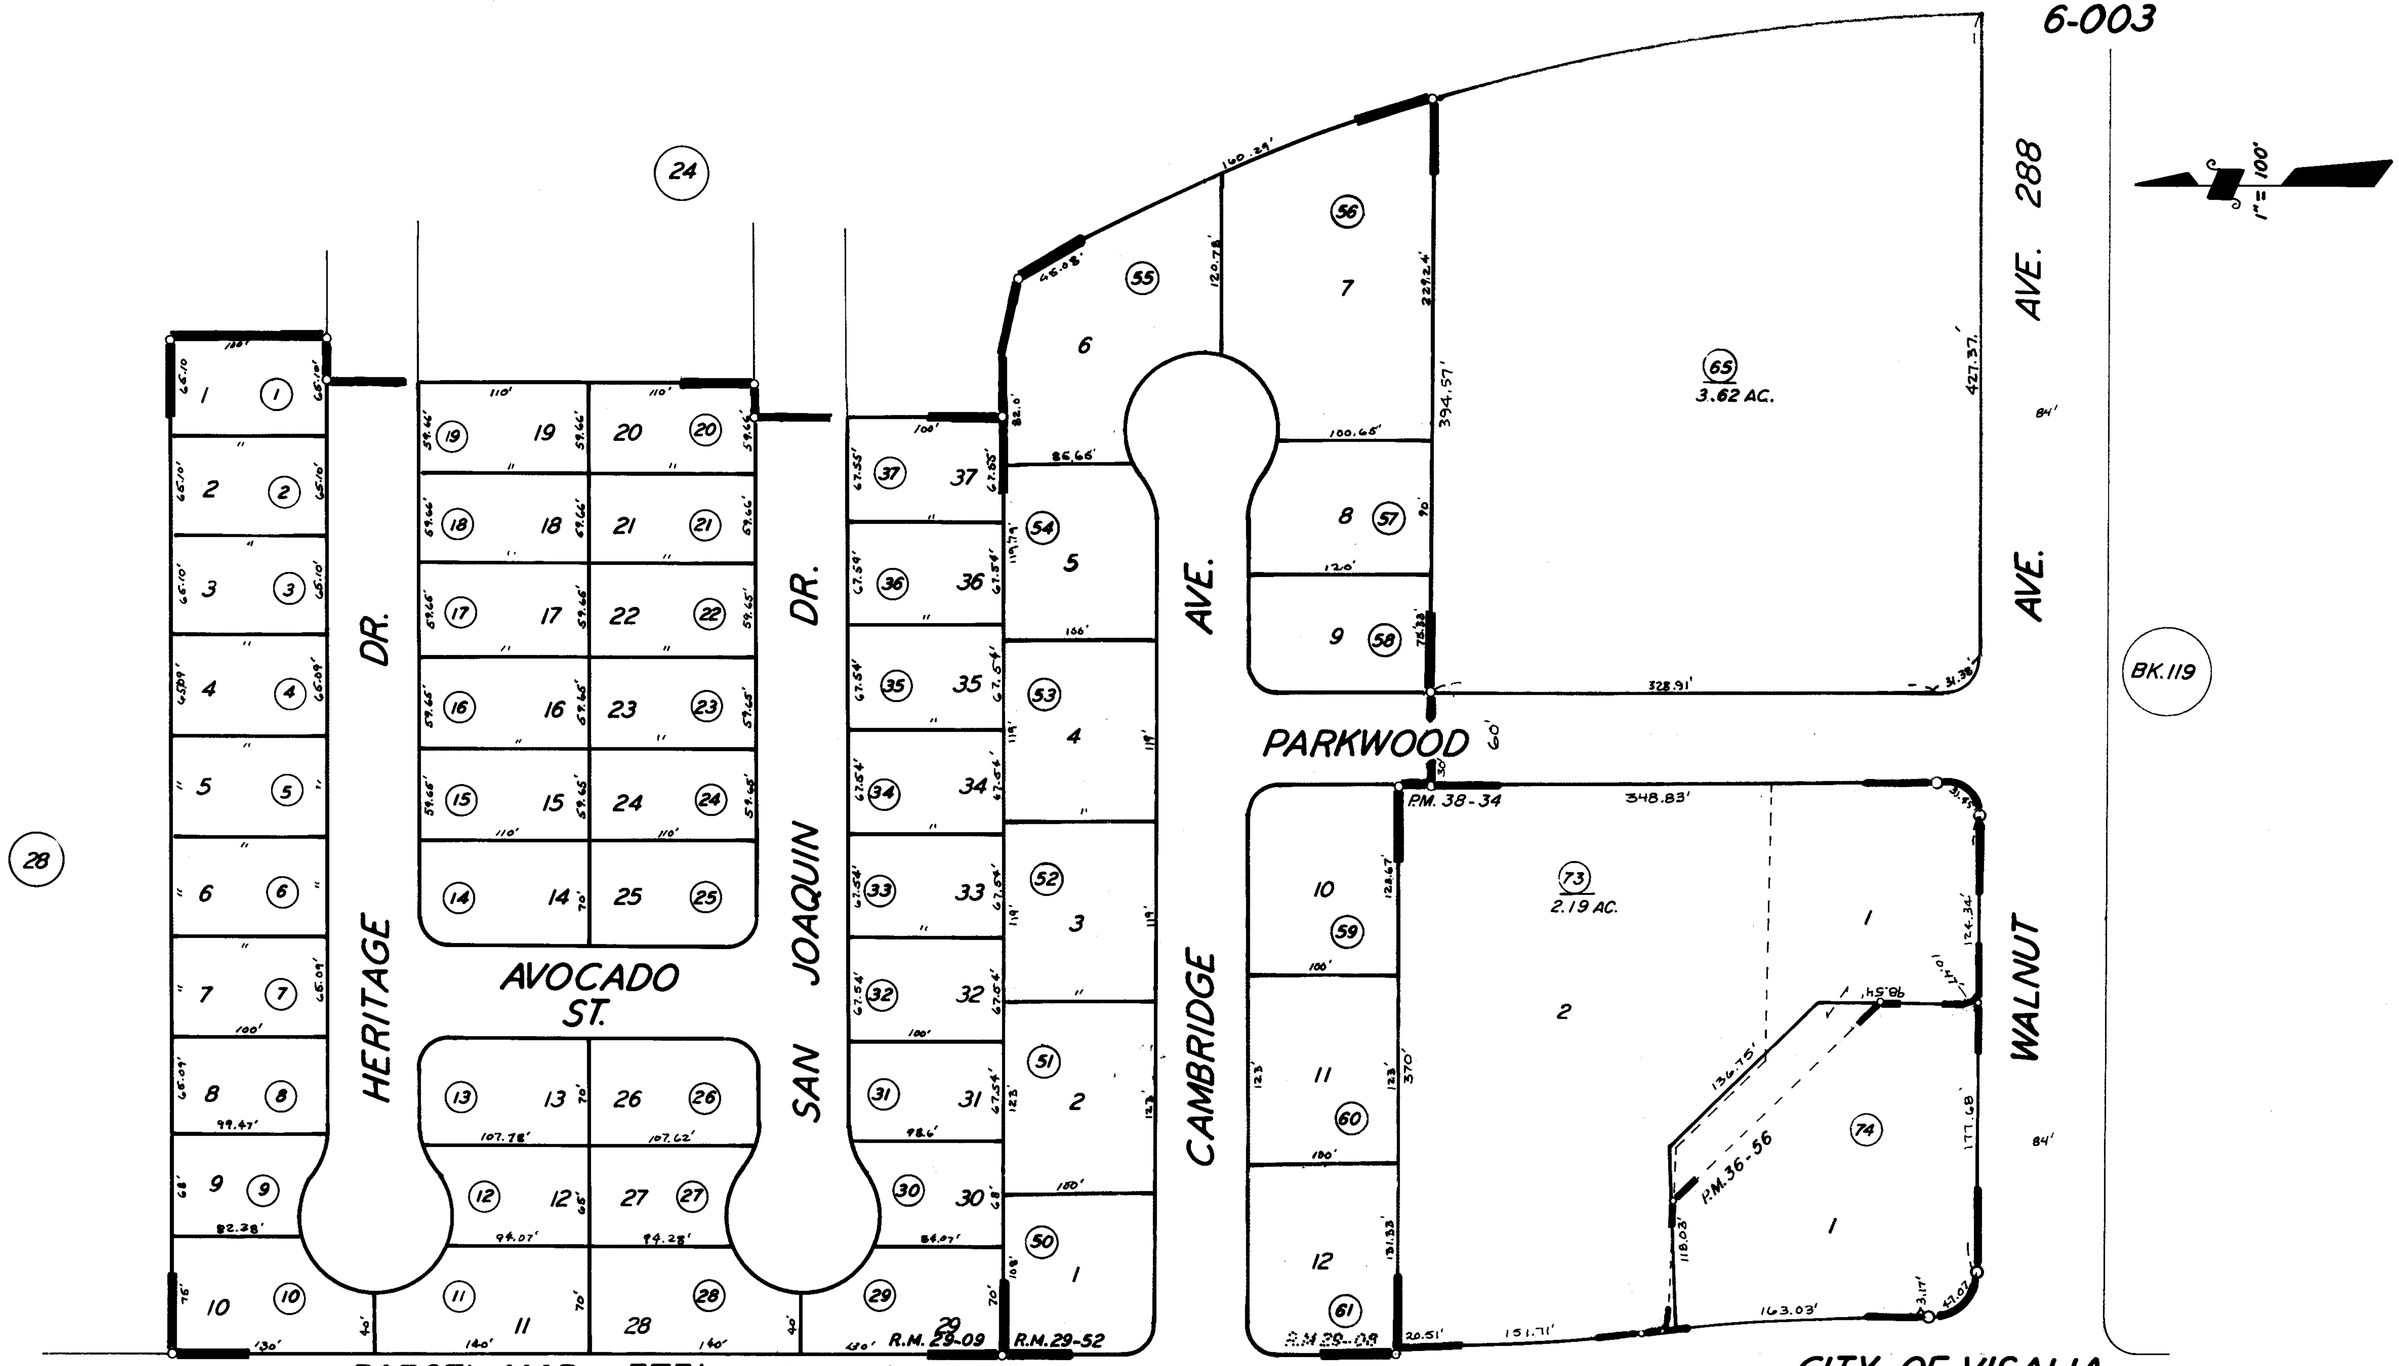

PARCEL MAP 3731 P.M. 38-34

AMENDED PARKWOOD NO. 2... R.M. 29-52 (R.M. 29-08)

PARKWOOD NO. 3... R.M. 29-09

PARCEL MAP 3553, P.M. 36-56

AKERS RD.

CITY OF VISALIA

ASSESSOR'S MAPS BK. 87 PG. 25

SW COR. 35-18-24

COUNTY OF TULARE, CALIF.

NOTE—ASSESSOR'S BLOCK NUMBERS SHOWN IN ELIPSES

ASSESSOR'S PARCEL NUMBERS SHOWN IN CIRCLES