DISCLAIMER

THIS MAP WAS PREPARED FOR LOCAL PROPERTY ASSESSMENT PURPOSES ONLY. THE PARCELS SHOWN HEREON MAY NOT COMPLY WITH STATE AND LOCAL SUBDIVISION ORDINANCES. NO LIABILITY IS ASSUMED FOR THE USE OF THE INFORMATION HEREON.

REVISED: 05/02/2016
REASON: 2015-0011774
CAD TECH: KMS

W1/2 OF NW 1/4 OF SEC. 35, T.18 S., R.24 E., M.D.B.&M.

TAX CODE AREA 087-29
006-003

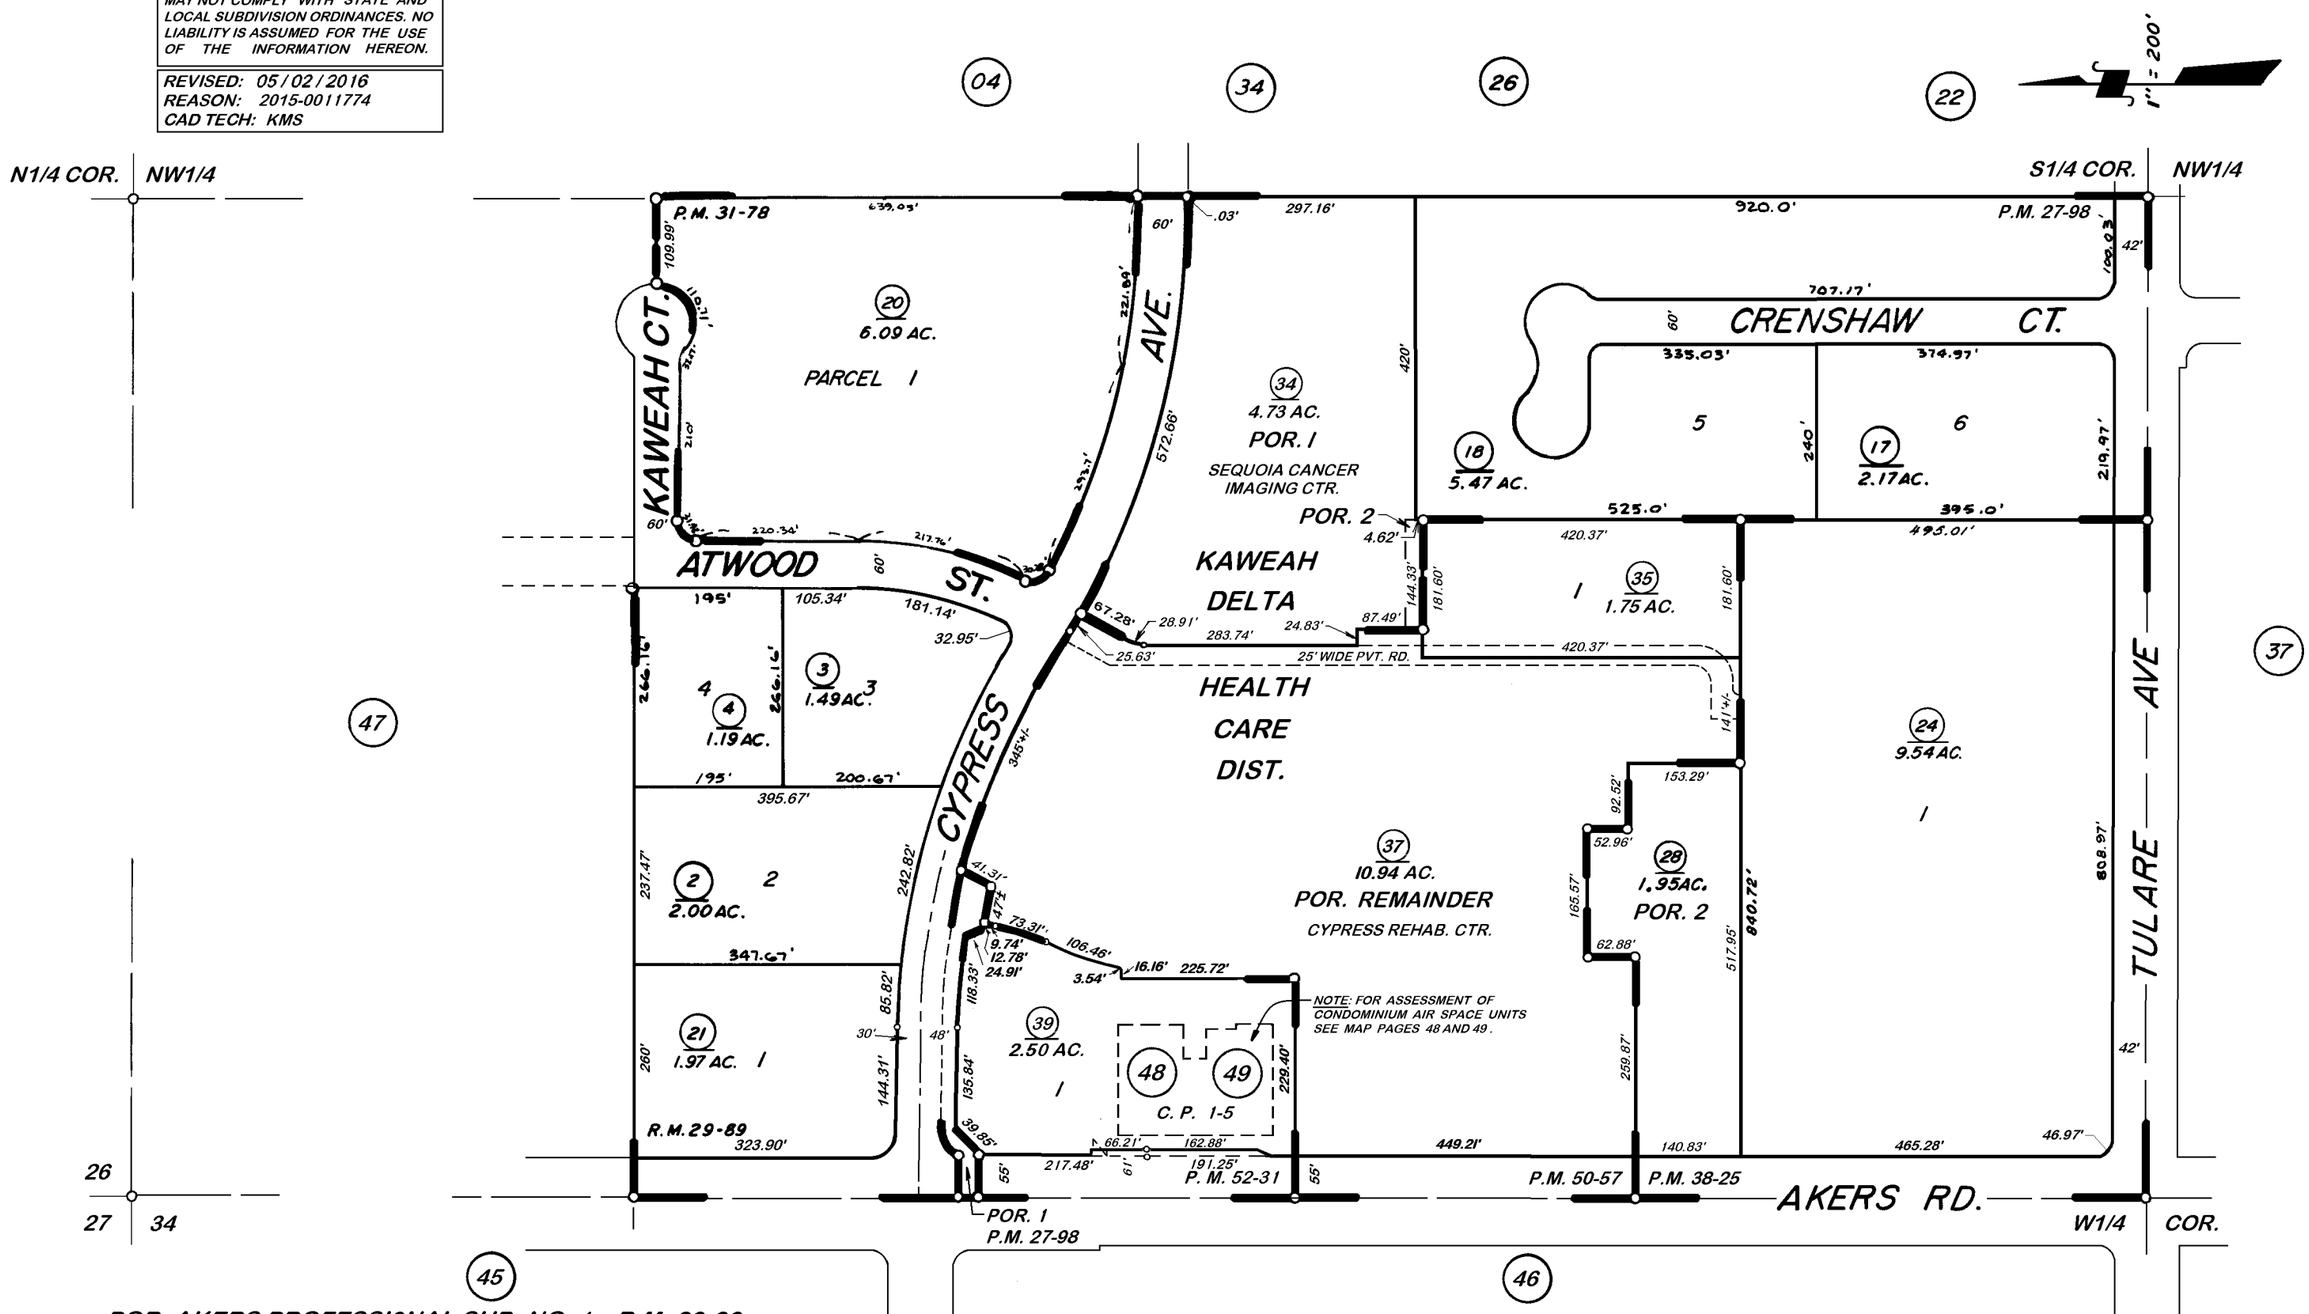

POR. AKERS PROFESSIONAL SUB. NO. 1, R.M. 29-89
PARCEL MAP NO. 2697, P.M. 27-98
PARCEL MAP NO. 3077, P.M. 31-78
PARCEL MAP NO. 3722, P.M. 38-25
PARCEL MAP NO. 4952, P.M. 50-57
PARCEL MAP NO. 5124, P.M. 52-31
CONDOMINIUM PLAN, C.P. 1-5

CITY OF VISALIA
ASSESSOR'S MAPS BK. 087, PG. 29.
COUNTY OF TULARE, CALIF.

NOTE — ASSESSOR'S BLOCK NUMBERS SHOWN IN ELLIPSES
ASSESSOR'S PARCEL NUMBERS SHOWN IN CIRCLES