POR. W1/2 OF NW1/4, SEC.35, T.18S., R.29E., M.D.B.&M.

Tax Area Codes 087–49
006–003

DISCLAIMER

THIS MAP WAS PREPARED FOR LOCAL PROPERTY ASSESSMENT PURPOSES ONLY AND THE PARCELS SHOWN HEREON MAY NOT COMPLY WITH STATE AND LOCAL SUBDIVISION ORDINANCES, AND NO LIABILITY IS ASSUMED FOR THE USE OF THE INFORMATION SHOWN HEREON. R & T CODE SEC. 327, 408.3, ETC.

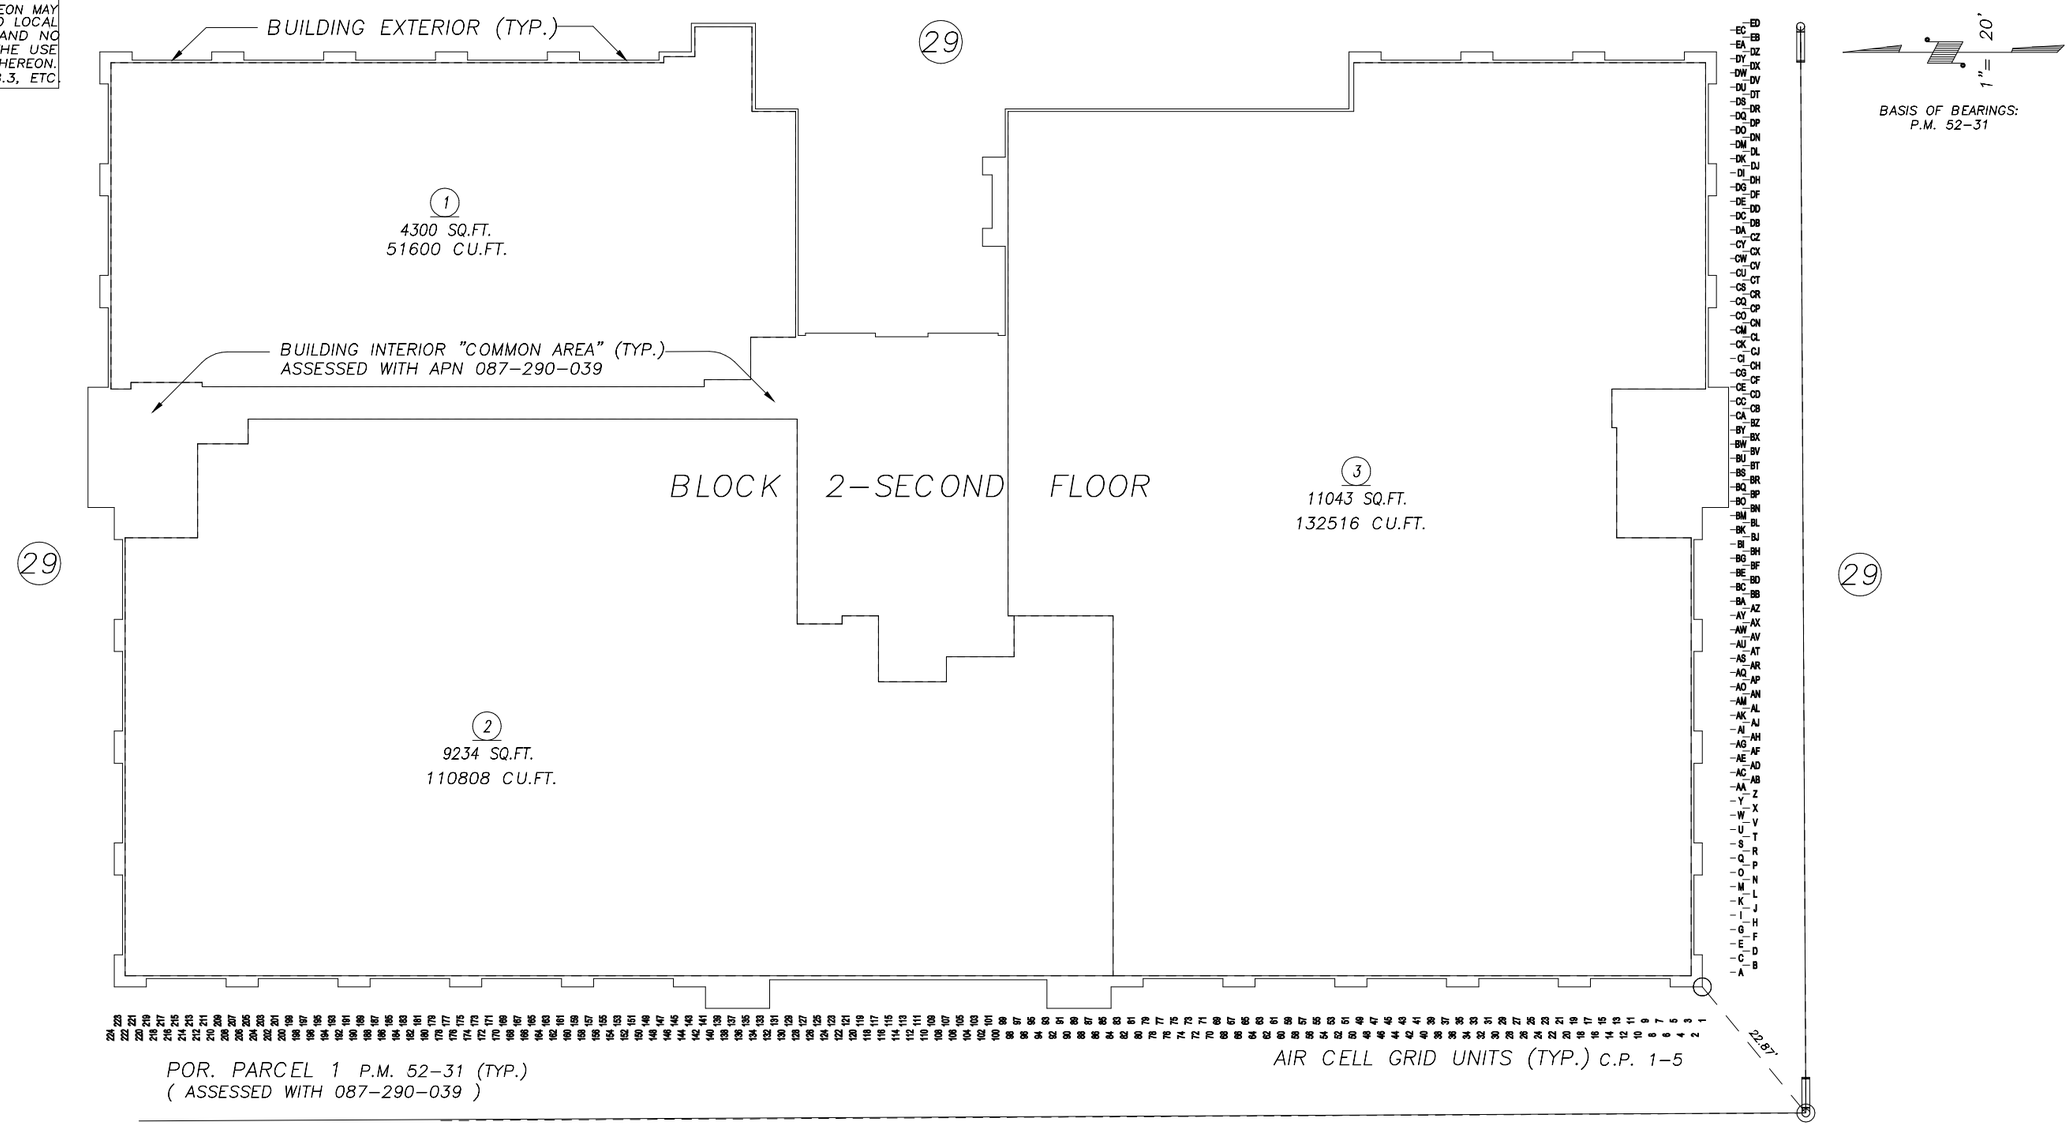

NOTE: THE ASSESSOR'S PARCELS SHOWN ON THIS MAP REPRESENT ASSESSMENTS OF AIR SPACE ONLY.

POR. PARCEL MAP NO. 5124, P.M. 52–31
POR. CONDOMINIUM PLAN, BLOCK 2 – SECOND FLOOR, C.P. 1–5

CITY OF VISALIA
ASSESSOR'S MAPS BK.087 , PG.49
COUNTY OF TULARE, CALIFORNIA, U.S.A.

NOTE: Assessor's Parcel Numbers Shown in Circles (1)
Assessor's Block Numbers Shown in Elipses (123)

REVISION	DATE	TECH
2015–0011774	05/02/2016	KMS