POR. SEC. 25, T. 18 S., R. 24 E., M. D. B. & M.

TAX CODE AREA 6-000

89-12

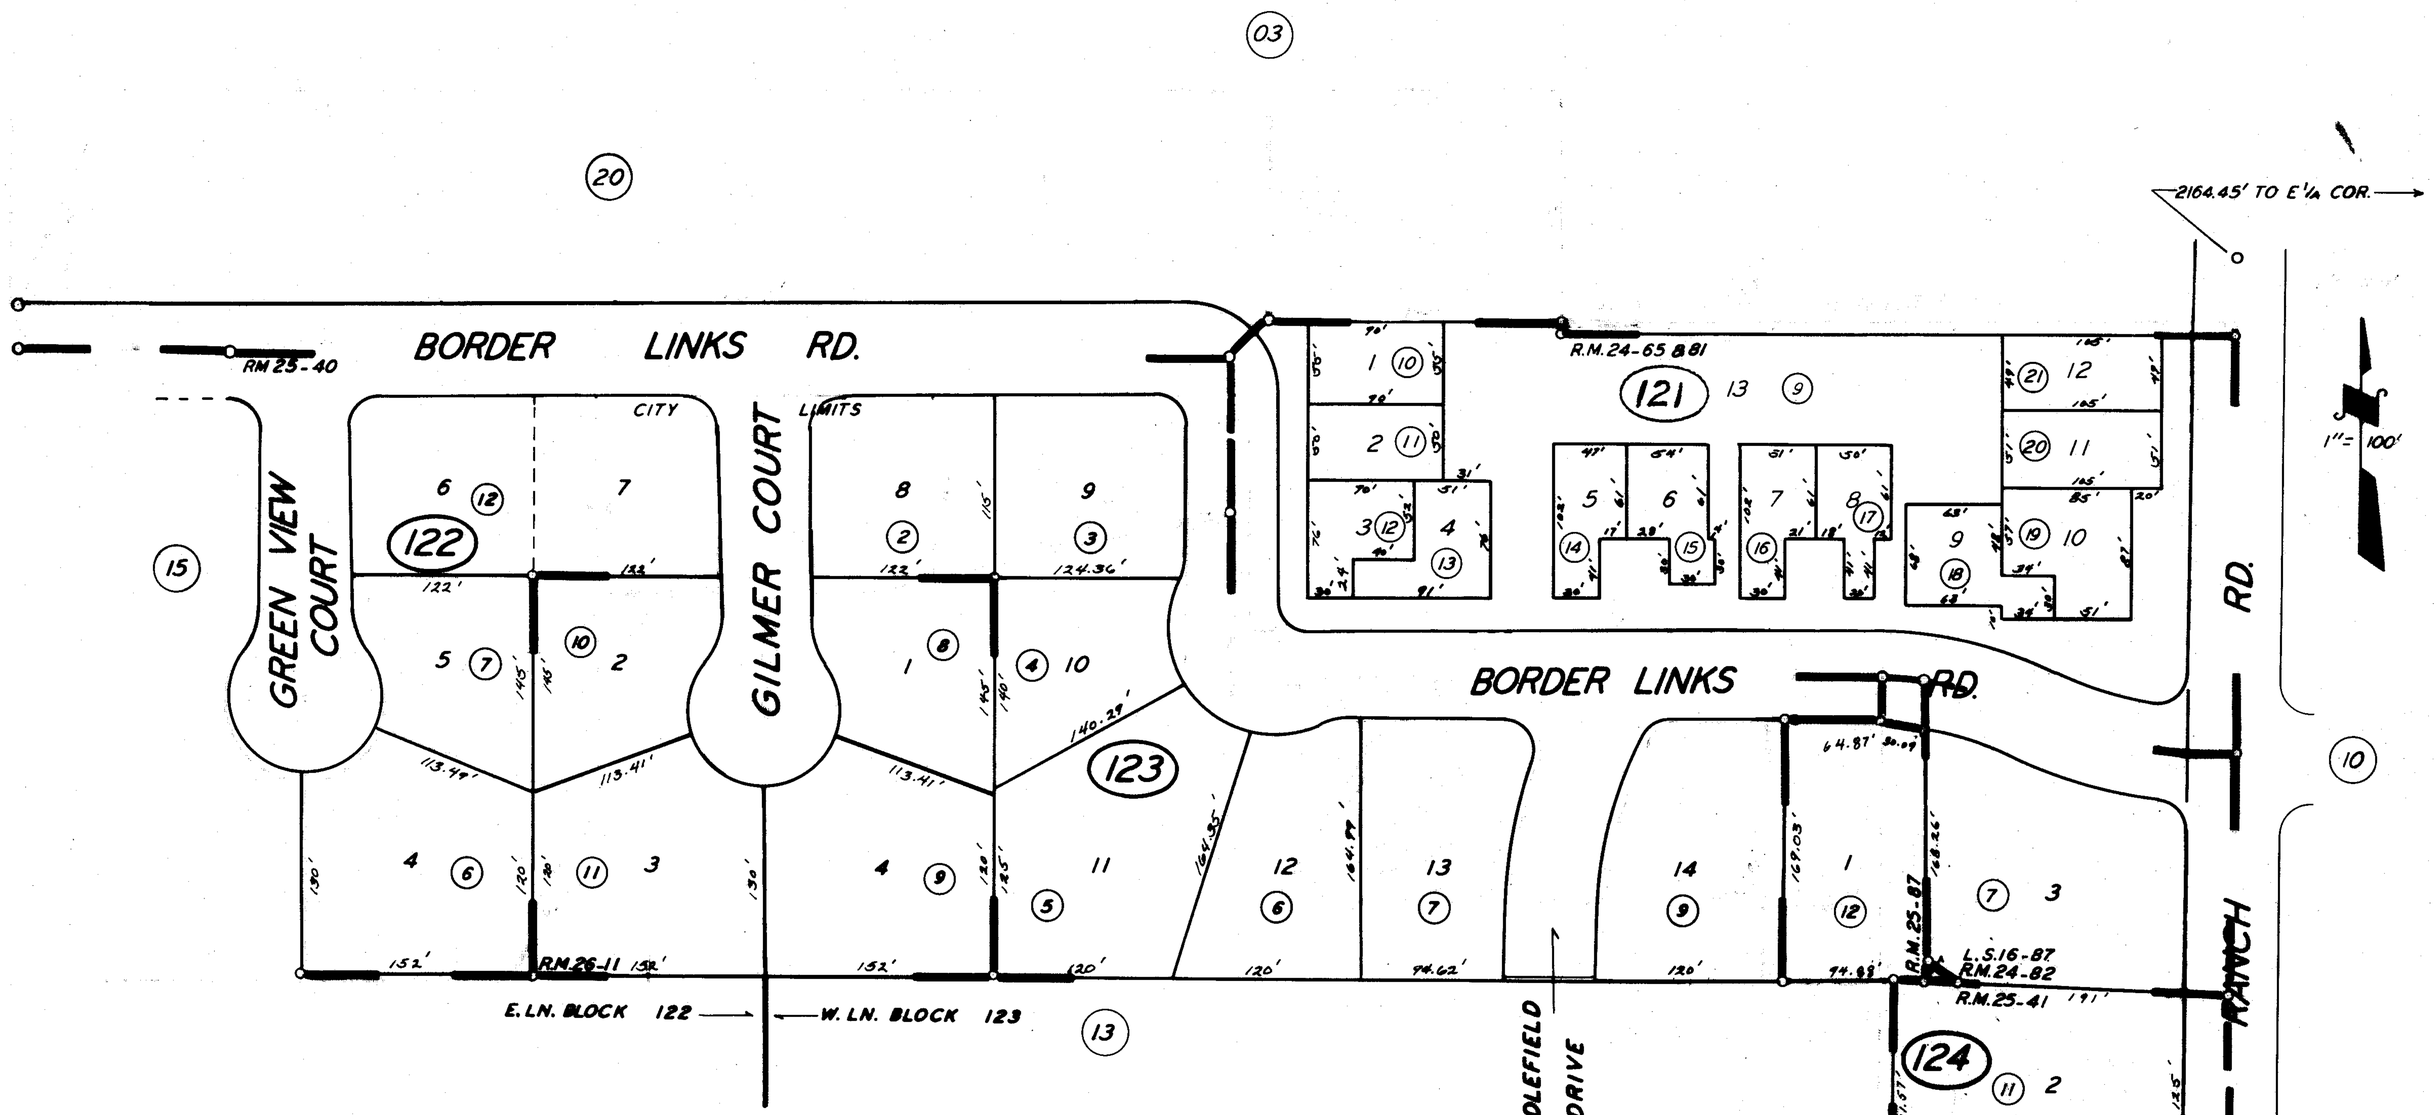

RECORD OF SURVEY L.S. 16 - 87
GREEN ACRES WEST NO. 4 R.M. 26 - 11
POR. GREEN ACRES WEST NO. 3 R.M. 25-87
POR. TRACT NO. 507 R.M. 25-41
POR. GREEN ACRES WEST NO. 2 R.M. 25-40

TRACT NO. 446 R.M. 24-65 & 81
POR. TRACT NO. 460 R.M. 24-82

ASSESSOR'S MAPS BK. 89, PG. 12

COUNTY OF TULARE, CALIF.

NOTE — ASSESSOR'S BLOCK NUMBERS SHOWN IN ELLIPSES
ASSESSOR'S PARCEL NUMBERS SHOWN IN CIRCLES