71
72

POR. S1/2 SEC. 25, T. 18 S., R. 24 E., M.D.B. & M.

TAX CODE AREA 6-000

89-14

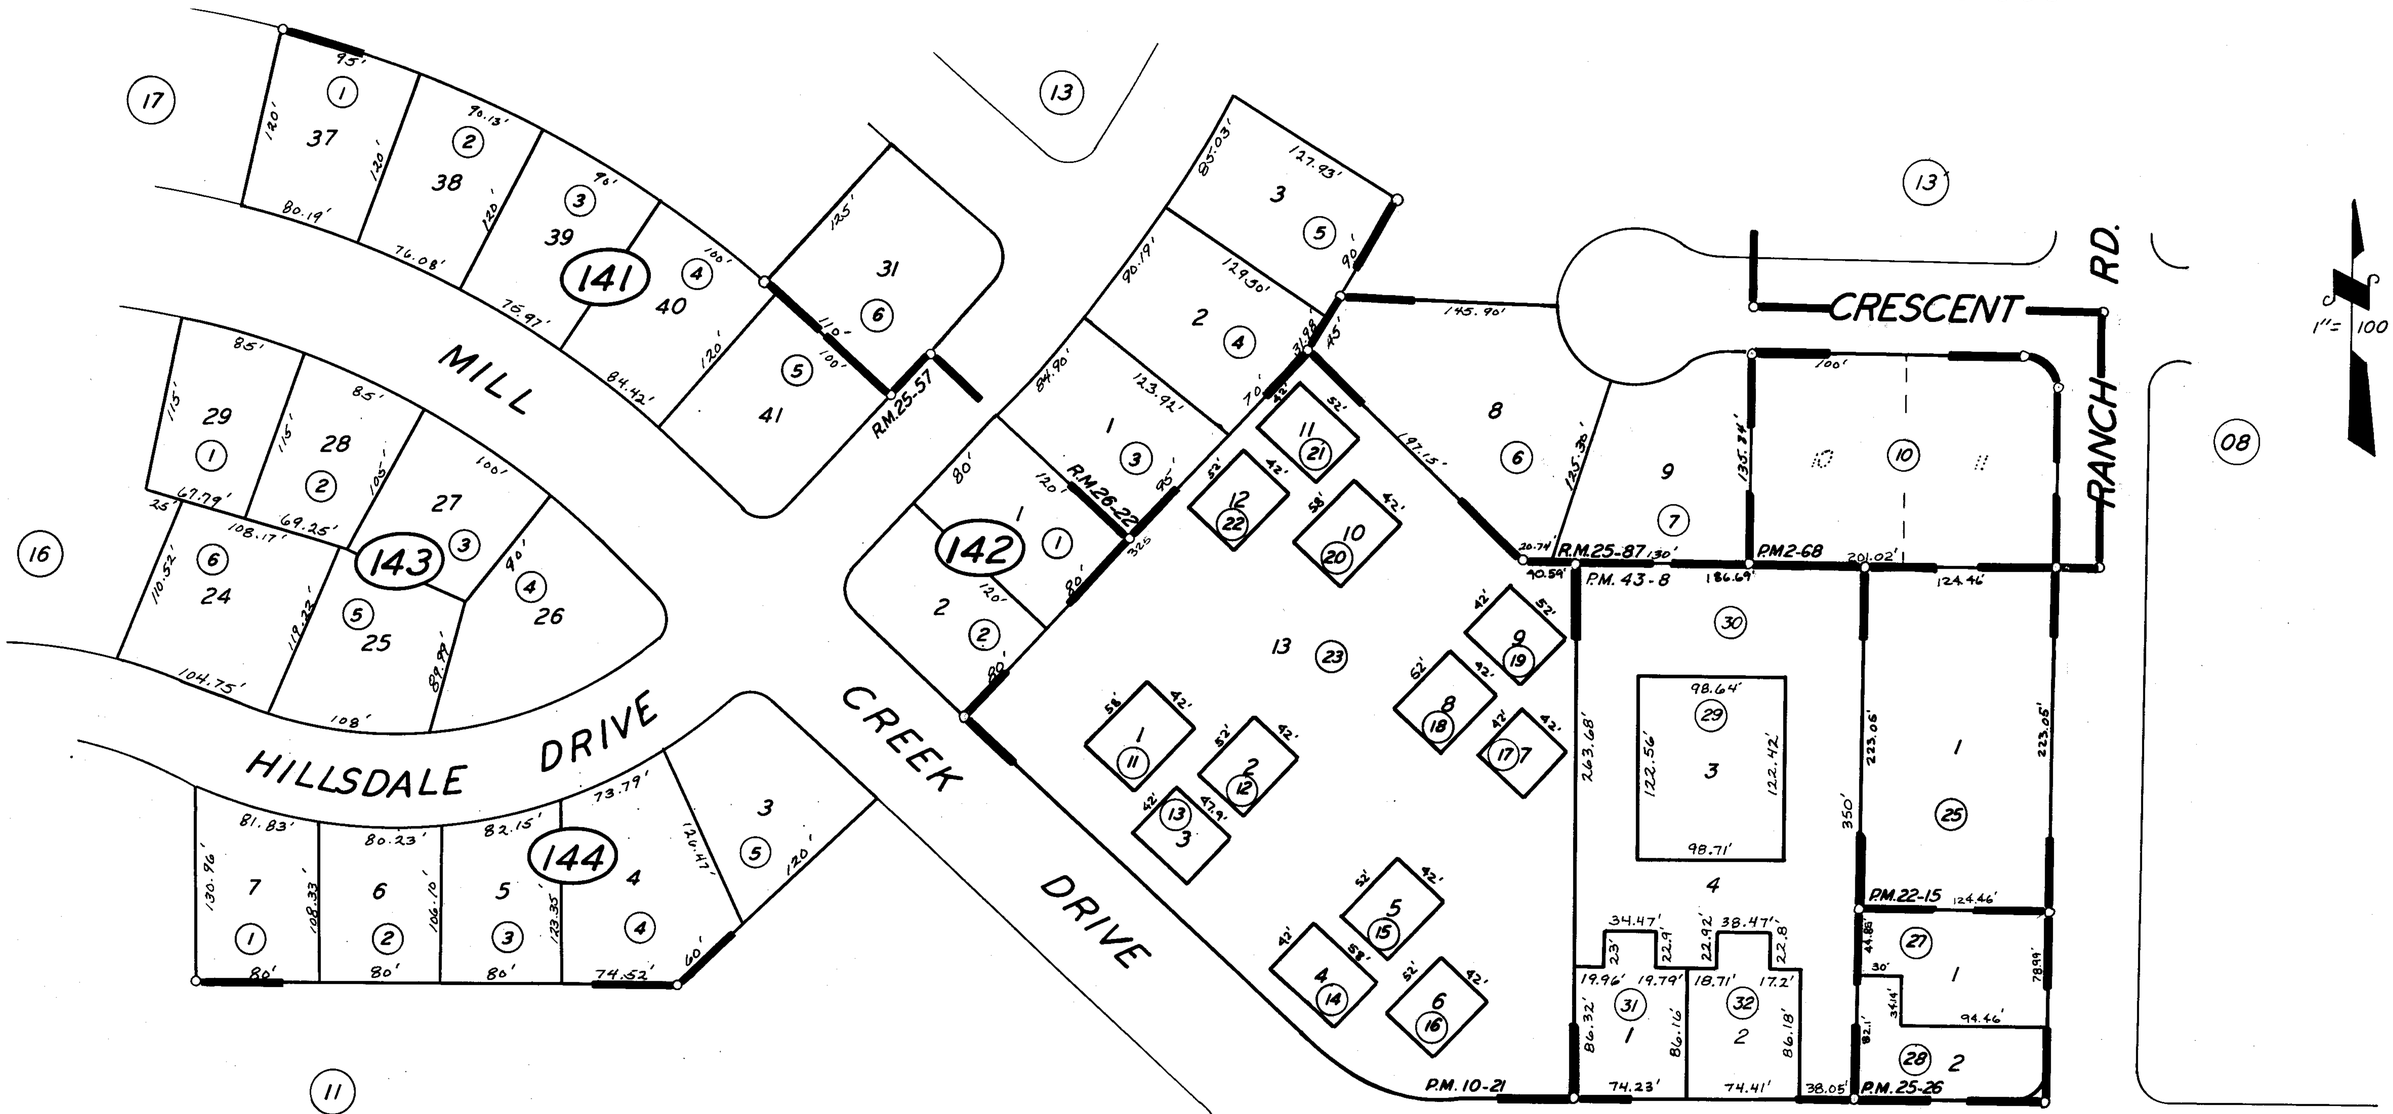

PARCEL MAP 4204 P.M. 43-8
PARCEL MAP 2425 P.M. 25-26
PARCEL MAP 168 P.M. 2-68
PARCEL MAP 920 P.M. 10-21
PARCEL MAP 2114 P.M. 22-15
POR. HYDE PARK NO. 2 R.M. 26-22
POR. GREEN ACRES SOUTH R.M. 25-57
POR. GREEN ACRES WEST NO. 3 R.M. 25-87

CITY OF VISALIA
ASSESSOR'S MAPS BK. 89, PG. 14.
COUNTY OF TULARE, CALIF.

NOTE — ASSESSOR'S BLOCK NUMBERS SHOWN IN ELLIPSES
ASSESSOR'S PARCEL NUMBERS SHOWN IN CIRCLES